Rev:	Date:	By:	Chck:	Appr:	Description:

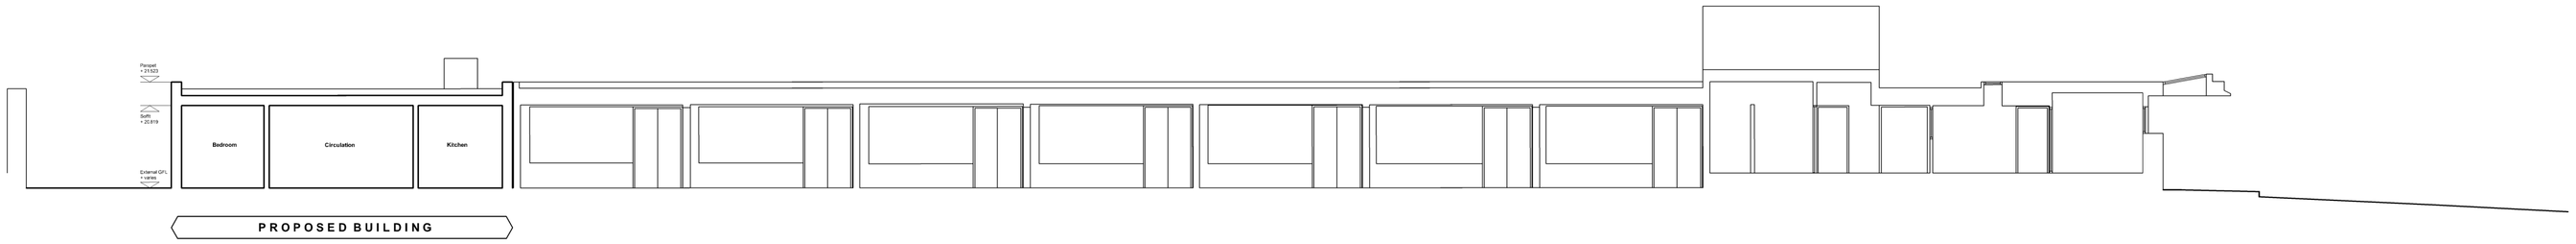

SECTION CC

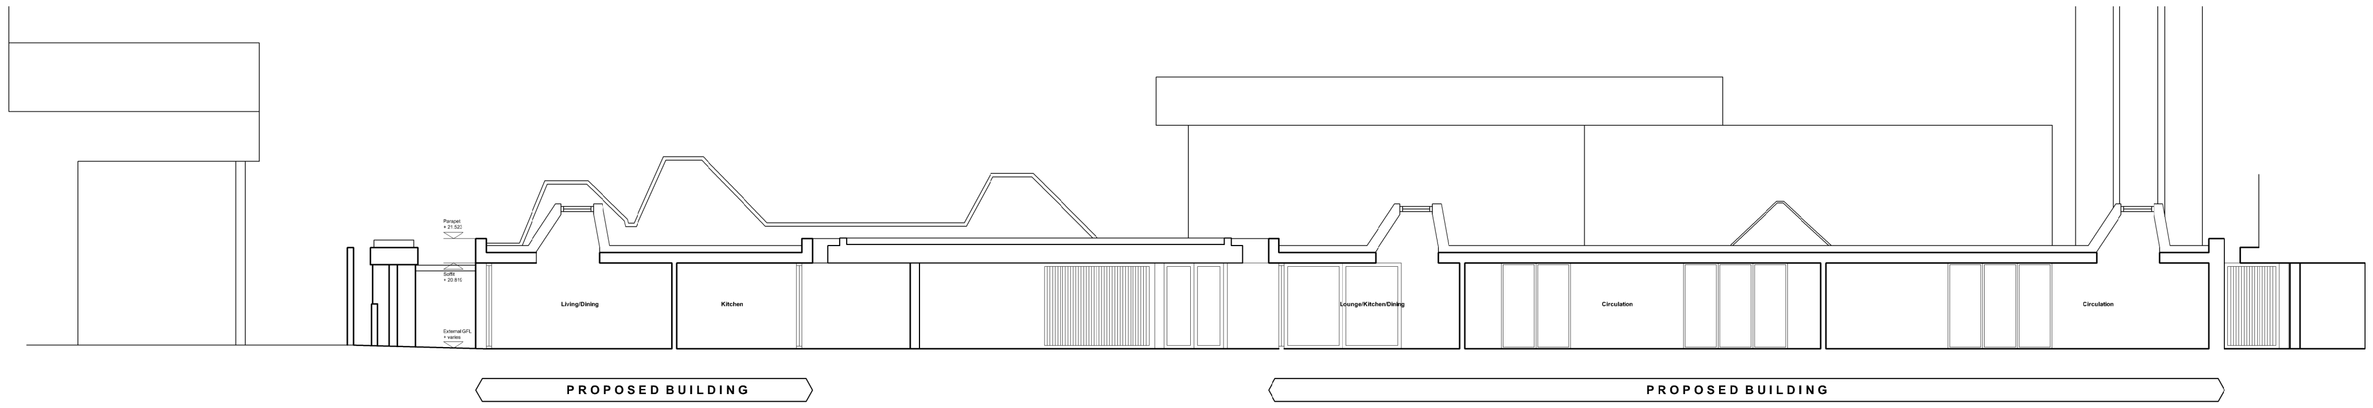

SECTION GG

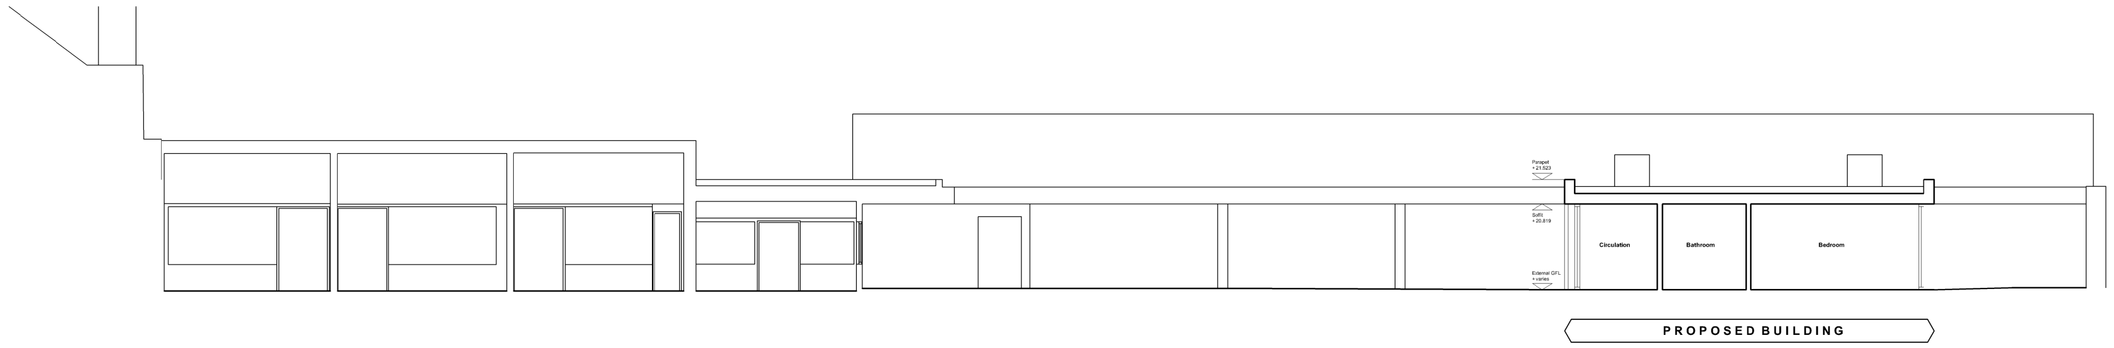

SECTION EE

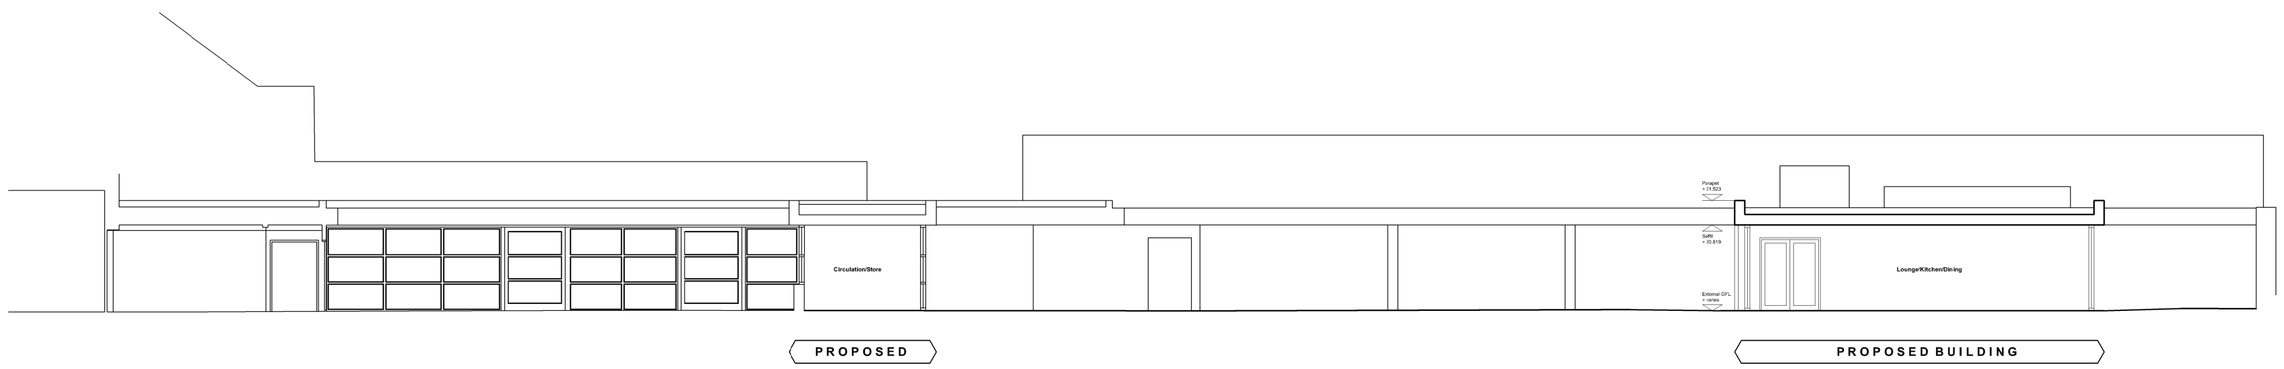

SECTION FF

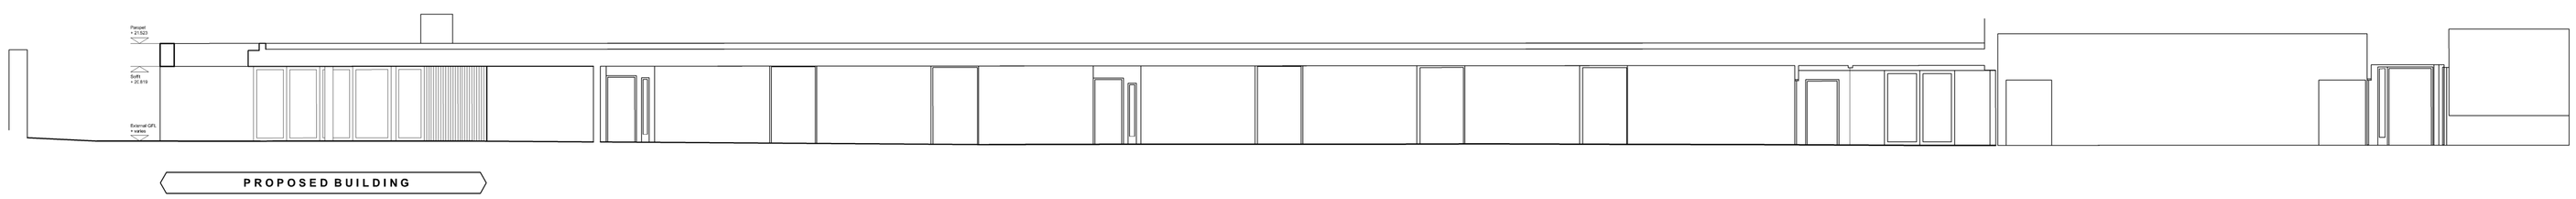

SECTION DD

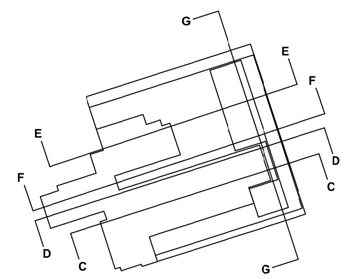

N

0 1 5 10

Haverstock LLP
Studio 10, Cliff Road Studios
Cliff Road, London NW1 9AN
tel +44 (0)20 7267 7676
fax +44 (0)20 7267 5020
www.haverstock.com

Client:
London Borough of Camden

Job Title:
Camden WKC FE College

Drawing Title:
Proposed Sections

Job/Dwg No/Rev:	1036	1104	-
Drawn:	Checked:	APPR:	Date:
GS	DG	DG	16.06.2014

Drawing status: PLANNING
Do not scale from this drawing. Check all dimensions on site before ordering.

Scale(s): 1:125@A1