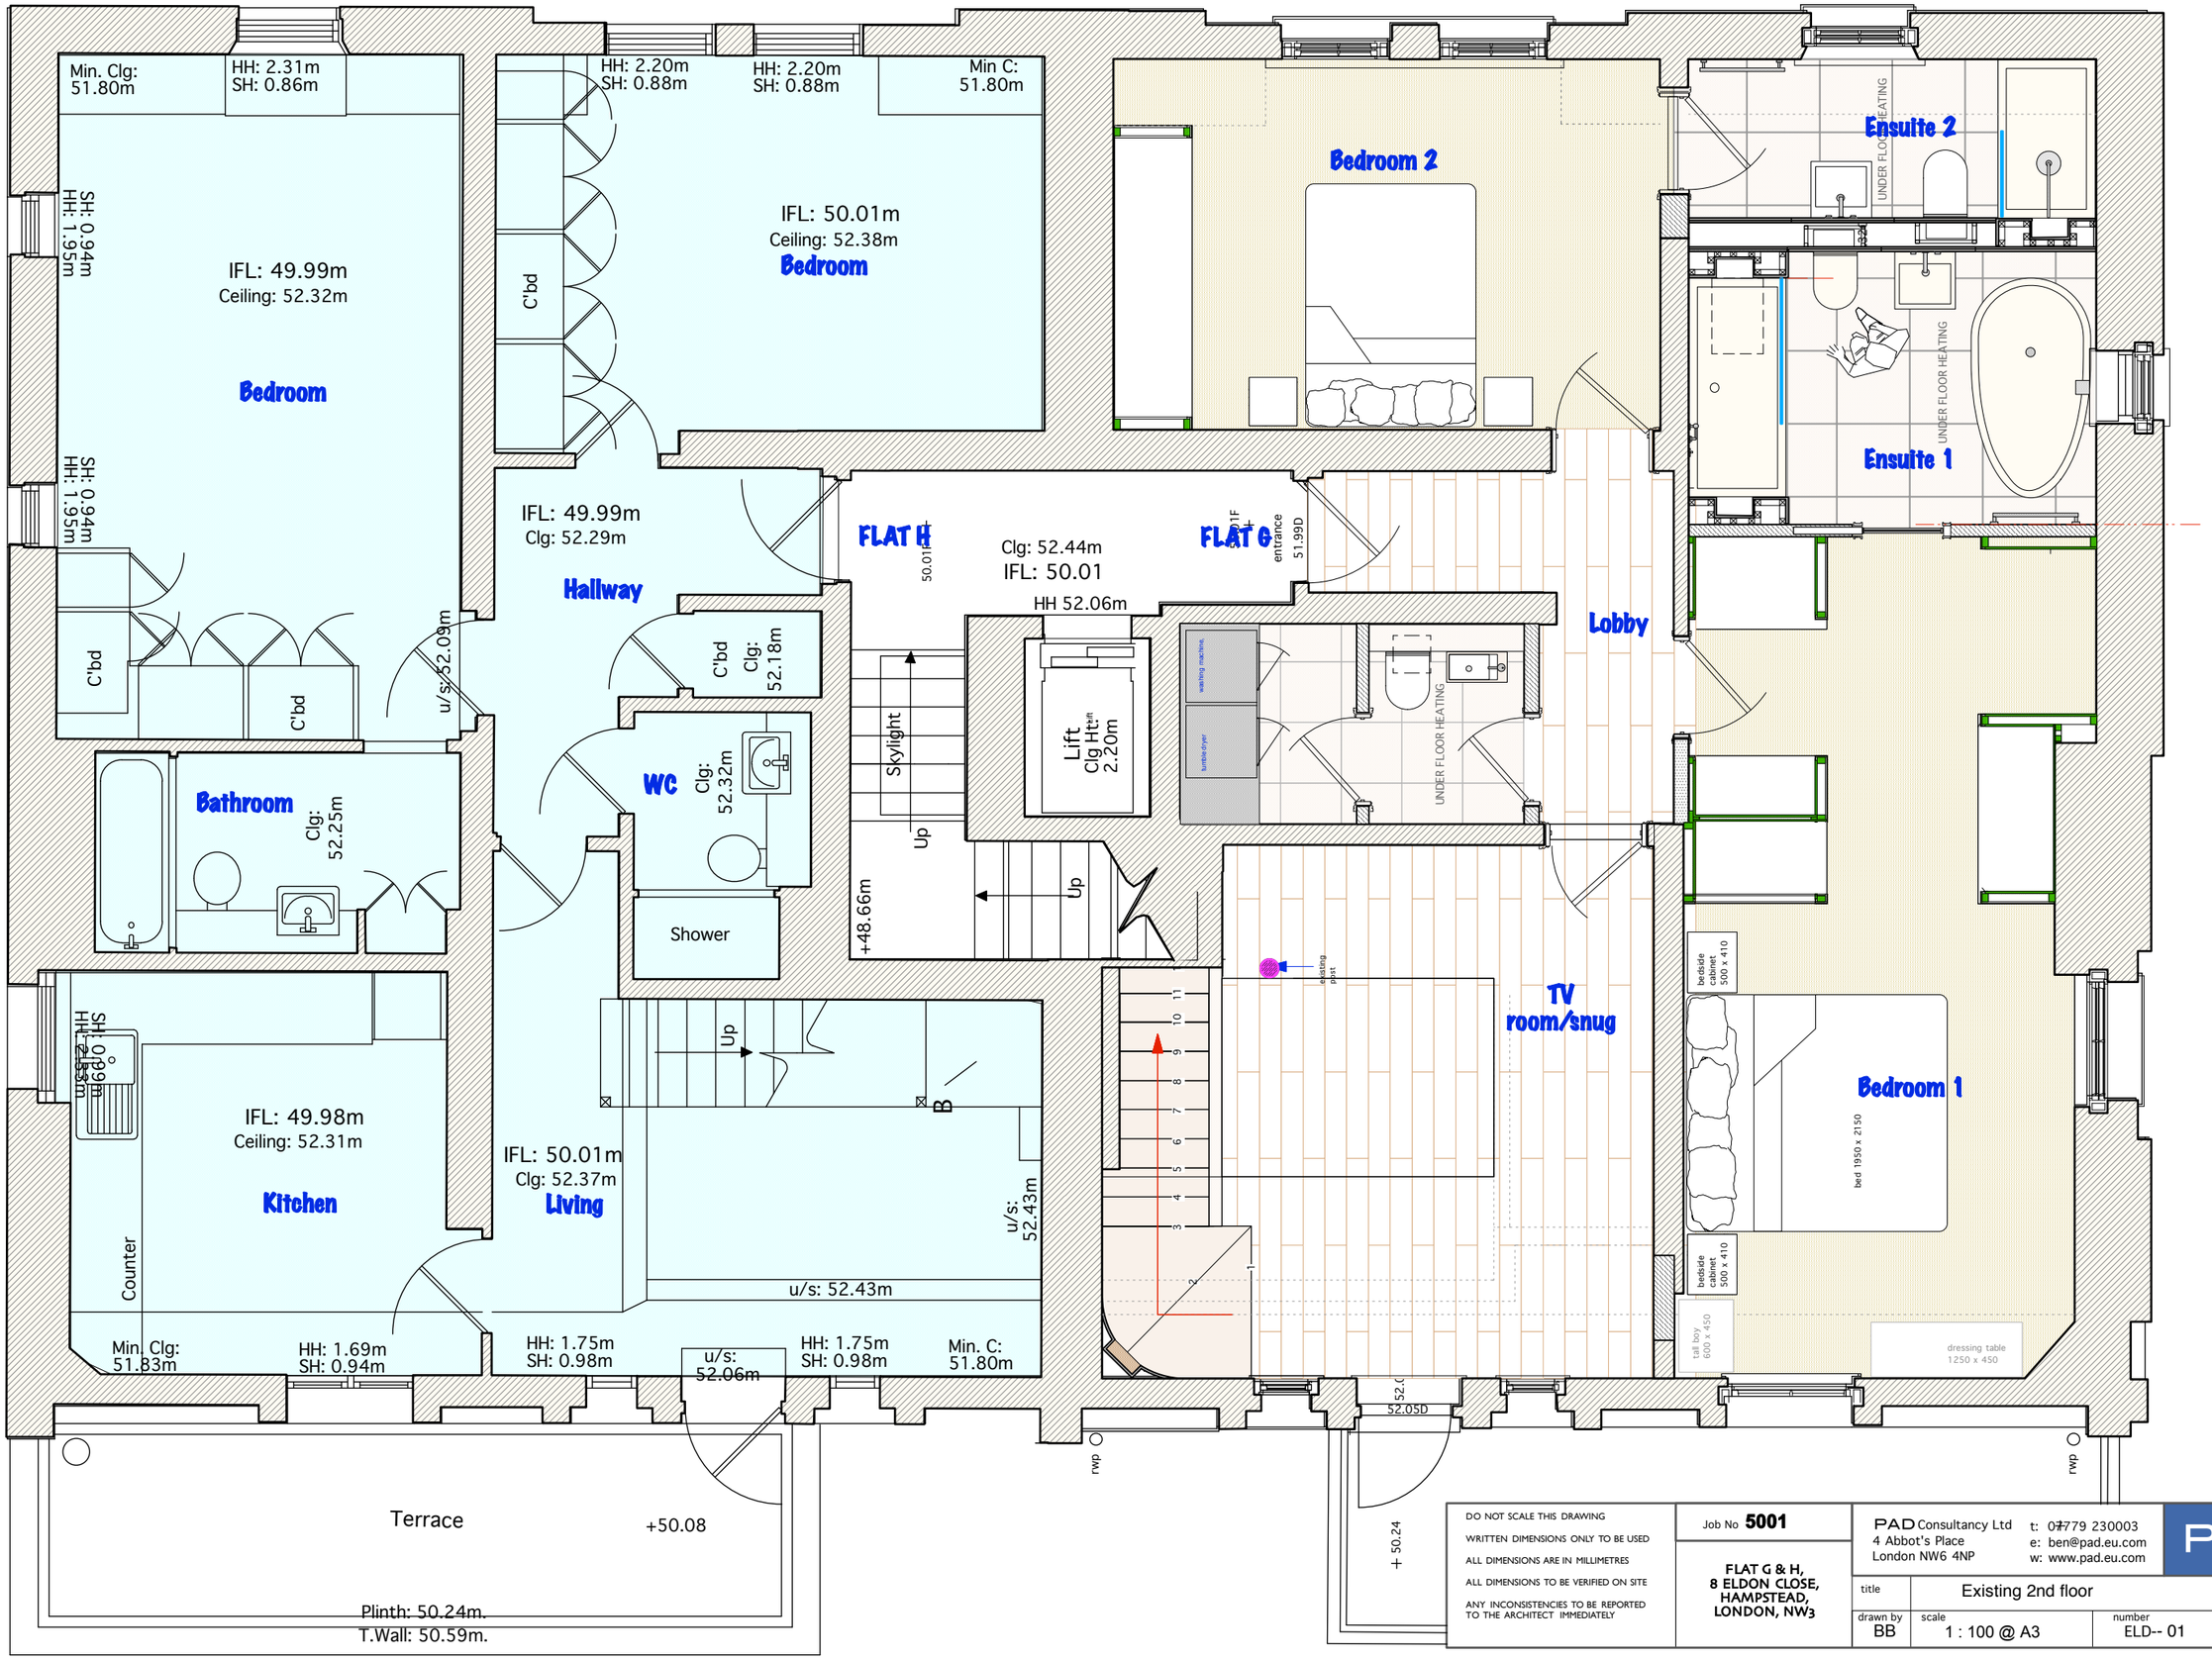

DO NOT SCALE THIS DRAWING

WRITTEN DIMENSIONS ONLY TO BE USED

ALL DIMENSIONS ARE IN MILLIMETRES

ALL DIMENSIONS TO BE VERIFIED ON SITE

ANY INCONSISTENCIES TO BE REPORTED TO THE ARCHITECT IMMEDIATELY

Job No **5001**

FLAT G & H, 8 ELDON CLOSE, HAMPSTEAD, LONDON, NW3

PAD Consultancy Ltd
4 Abbot's Place
London NW6 4NP
t: 07779 230003
e: ben@pad.eu.com
w: www.pad.eu.com

PAD

title	Existing 2nd floor	
drawn by BB	scale 1 : 100 @ A3	number ELD-- 01 rev