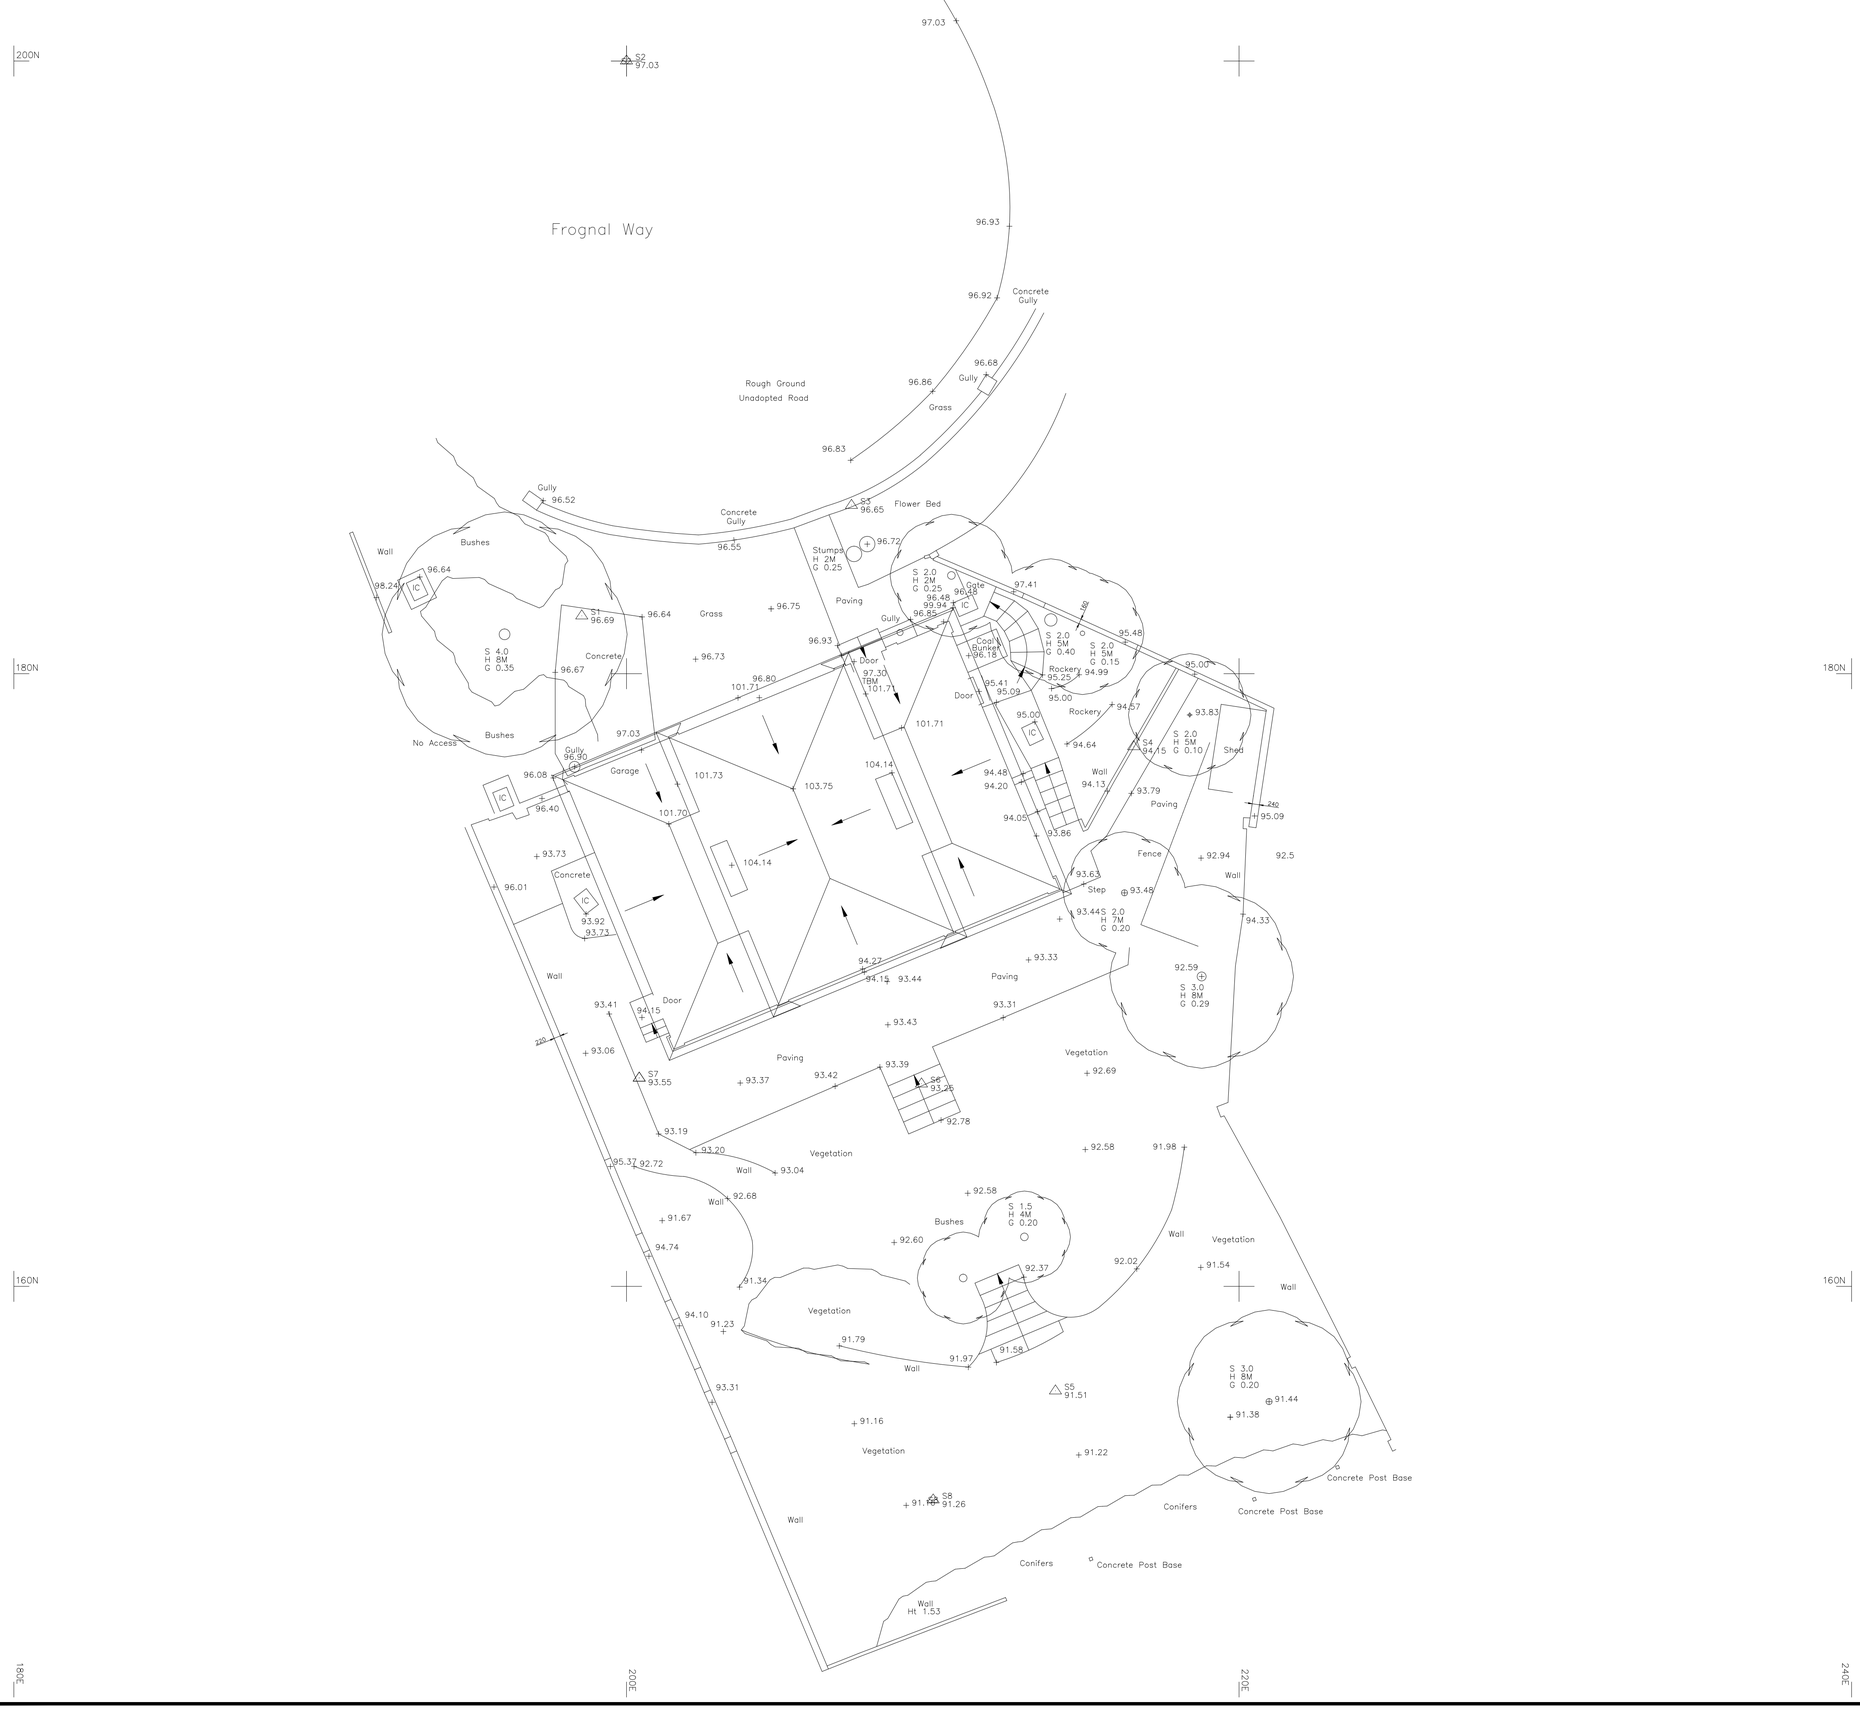

Notes/Abbreviations

STANDARD ABBREVIATIONS

B	BOLLARD	OBF	OPEN BOARDED FENCE
BB	BELISHA BEACON	P	POST/POLE
BP	BRICK PAVING	PFC	PANEL FENCE-CONC
BS	BUS STOP	PFW	PANEL FENCE-WOOD
BT	BRITISH TELECOM IC	PL	PAVEMENT LIGHT
BWF	BARBED WIRE FENCE	PRF	POST & RAIL FENCE
CBF	CLOSE BOARD FENCE	PWF	POST & WIRE FENCE
CL	COVER LEVEL	(R)	FROM RECORDS
CLF	CHAIN LINK FENCE	RS	ROAD SIGN
CM	CABLE MARKER	RTW	RETAINING WALL
CONC	CONCRETE	RWP	RAIN WATER PIPE
CP	CATCH PIT	SB	SIGN BOARD
CPS	CONC PAVING SLAB	SL	SUMP LEVEL
CTV	CABLE TV IC	SV	STOP VALVE
(dilap)	DILAPIDATED	SVP	SOIL VENT PIPE
(dis)	DISUSED	T	TELEPHONE (MISC.)
DK	DROPPED KERB	TCB	TELEPHONE CALL BOX
EJB	ELEC JUNCTION BOX	TL	TRAFFIC LIGHT
EP	ELECTRICITY POLE	TP	TELEPHONE POLE
ER	EARTHING ROD	TPV	TACTILE PAVING
FB	FLOWER BED	U	UNIDENTIFIED
FH	FIRE HYDRANT	(UTL)	UNABLE TO LIFT
FL	FLOOR LEVEL	VP	VENT PIPE
FP	FLAG POLE	W	WATER
G	GULLY	WM	WATER METER
GV	GAS VALVE	WO	WASH OUT
HT	HEIGHT	WV	WATER VALVE
IB	ILLUMINATED BOLLARD		
IC	INSPECTION COVER	OTHERS;	
IL	INVERT LEVEL		
IRF	IRON RAILING FENCE		
KO	KERB OUTLET		
LB	LETTER BOX		
LP	LAMP POST		
M	MERCURY IC		
MH	MAN HOLE		
Mkr	MARKER		

△ STN 2 SURVEY STATION

+ 26.34 SPOT LEVEL

(3.07) FLOOR TO CEILING HT

S 0.94 FLOOR TO WINDOW SILL HT
H 3.07 FLOOR TO WINDOW HEAD HT

Station	Easting	Northing	Level
N	200.000	204.246	10.080
S1	198.542	181.885	96.688
S2	200.000	200.000	97.034
S3	207.347	185.493	96.653
S4	216.561	177.619	94.154
S5	214.006	156.587	91.514
S6	209.633	166.609	93.246
S7	200.416	166.799	93.550
S8	210.014	153.028	91.261

N

Indicative Only

Survey Accuracy
This survey has been carried out to an accuracy consistent with a scale presentation of 1:100. Interrogated dimensions will be within the tolerance associated with this and smaller scales only.

Bench Mark Details
Levels are related to Ordnance Datum and based on the following bench mark/s:
St John's Church E face. Value: 104.98m

Date	By	Revision Details

Marshall Survey Associates Ltd
Consultant Land Surveyors
Pandora House, 41-45 Lind Road, Sutton, Surrey SM1 4PP
Tel: 020 8770 3390 Fax: 020 8770 3391
E-mail: msa@msasurvey.com

Client

Fitzpatrick Construction
167A Rotherhithe Street
London
SE16 5QW

Title

18 Frognal Way
London NW3

Site Survey

Scale	1/100	Date	11.05.04
File	1844-SS-110504	Checked TM	A1
Drawing No.		Job No.	1844

04/1844-S