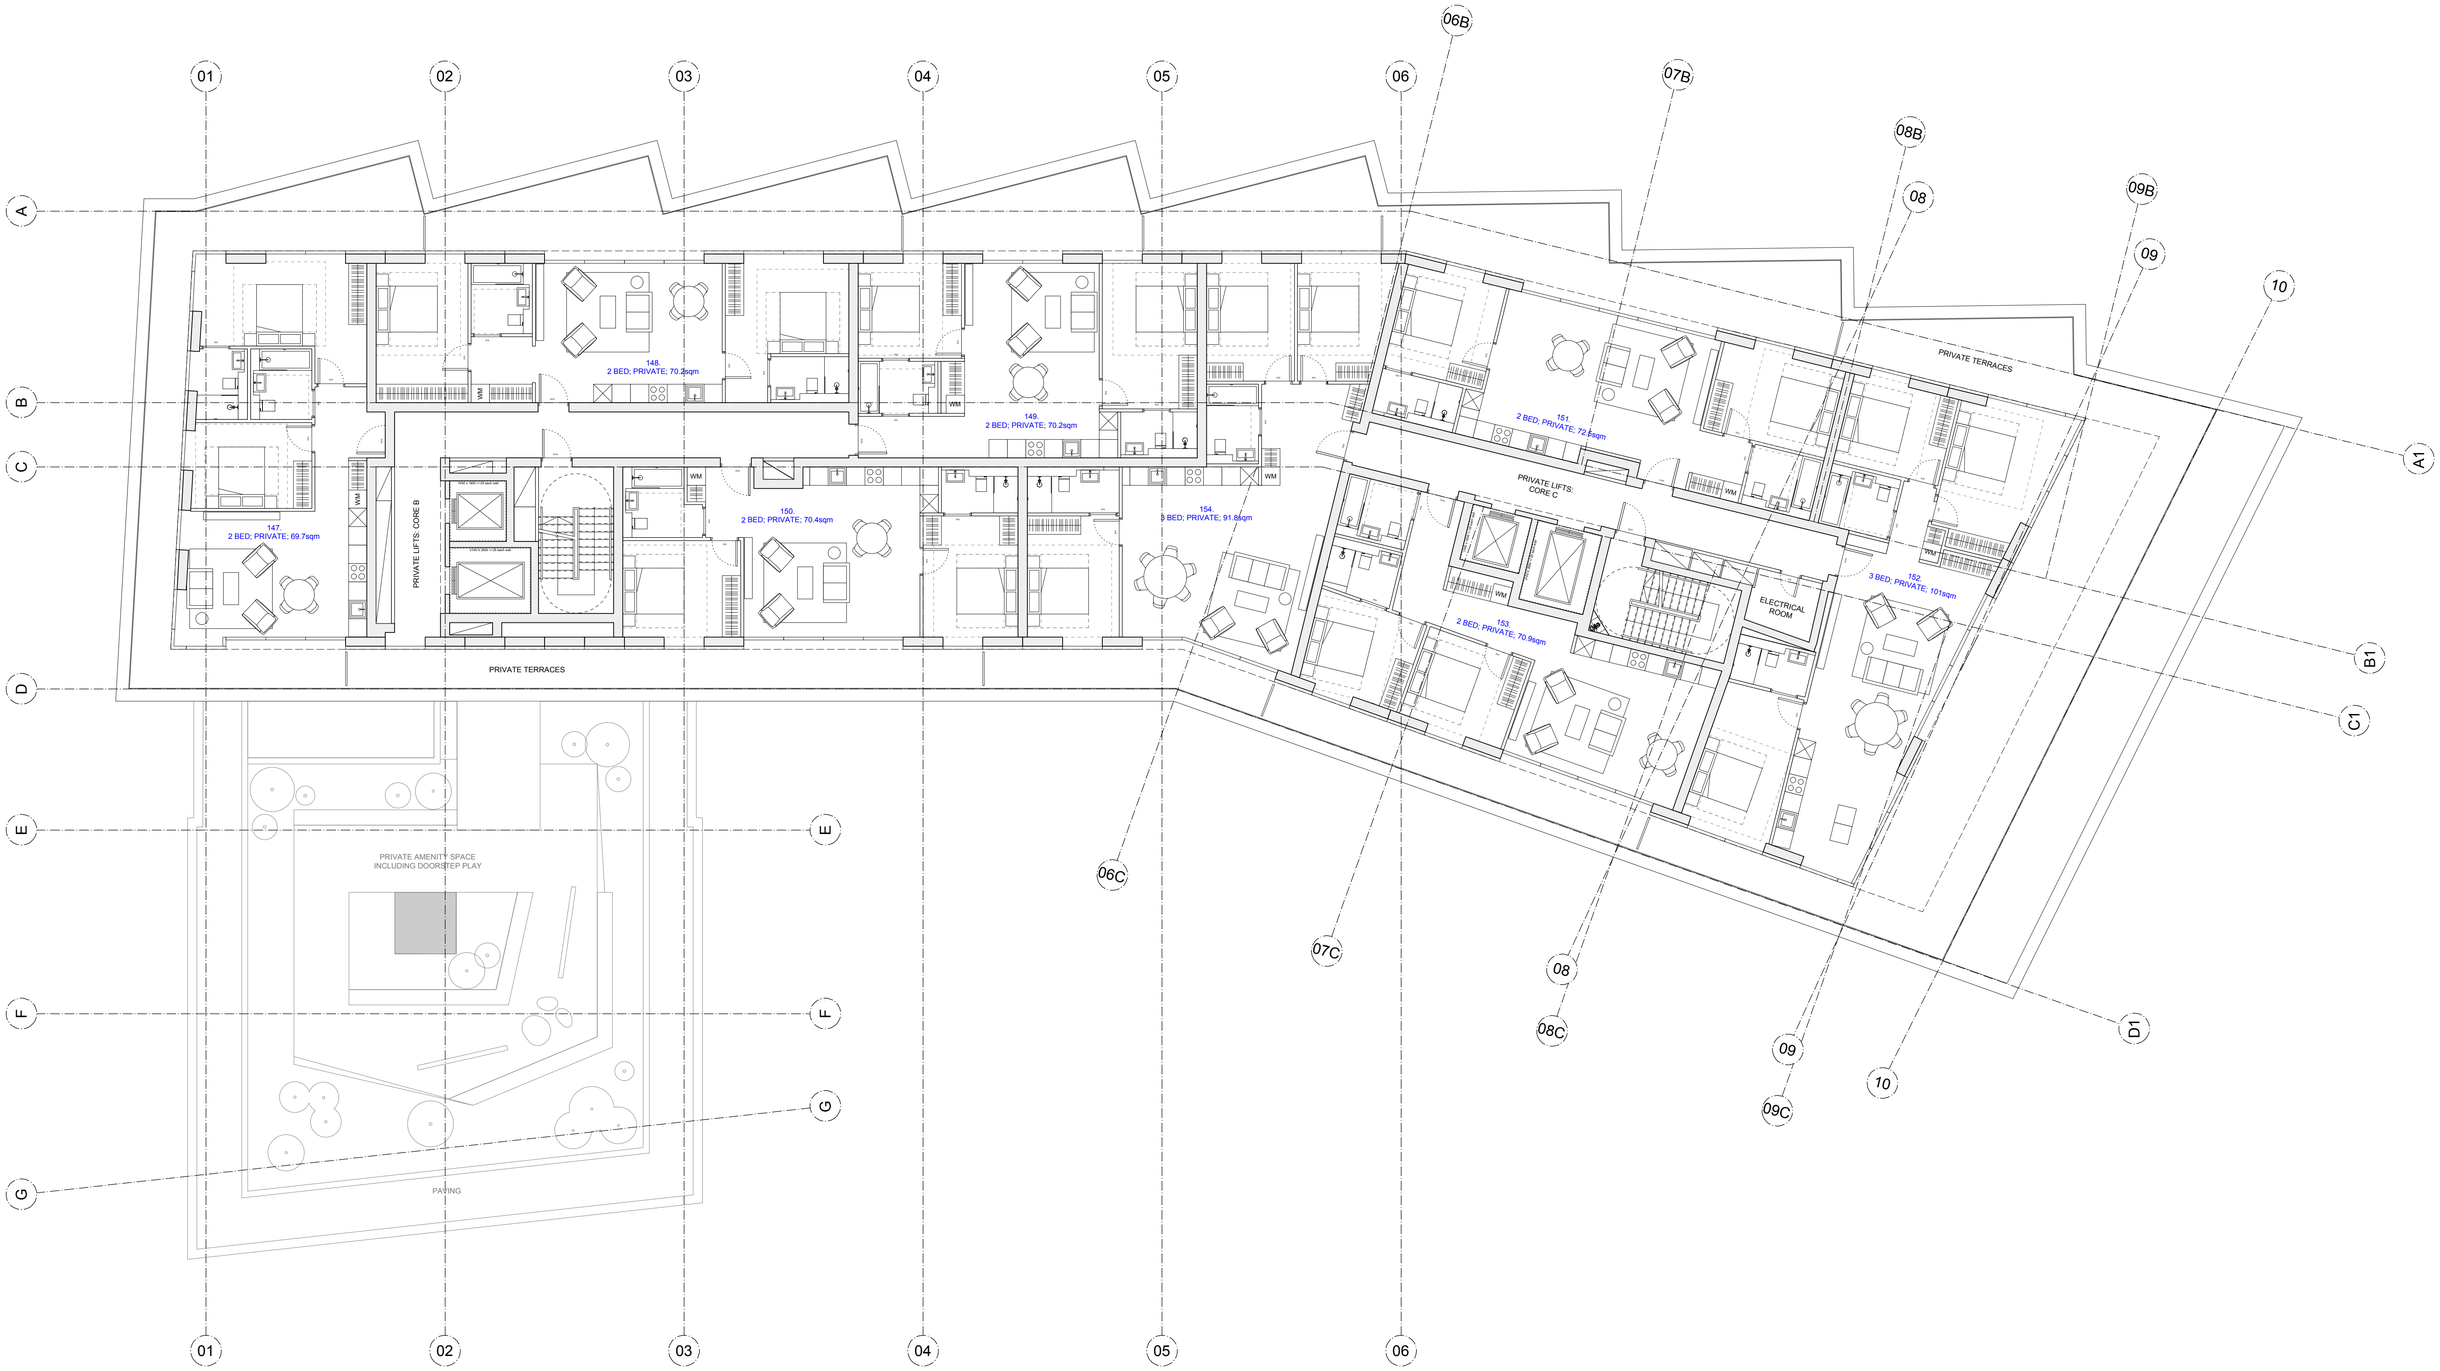


Glenn Howells Architects take no responsibility for the location of legal boundaries indicated on this drawing and advise a separate drawing be completed by a specialist Surveyor in order to establish exact boundaries.

Please note information relating to the existing elements within this building/site should be treated as indicative and must be confirmed through accurate site measurement before being relied upon.

0m 5m 10m

N

# L11

PLANNING

NOTES:
DIMENSIONS NOT TO BE SCALED FROM THIS DRAWING. CONTRACTORS TO NOTIFY ARCHITECTS OF SITE VARIATIONS AFFECTING INFORMATION ON THIS DRAWING. THIS DRAWING IS COPYRIGHT OF GLENN HOWELLS ARCHITECTS.

KEY

| Date | Rev | By | Details |
|---|---|---|---|
| 30.06.14 | - | SD | Planning Issue. |

LOCATION KEY


**GLENN HOWELLS ARCHITECTS**
29 Maltings Place, 169 Tower Bridge Road, London, SE1 3JB
Tel. 0207 407 9915 F. 02074079914
mail@glennhowells.co.uk


| Date | Scale | Checked |
|---|---|---|
| 30.06.14 | 1:100@A1<br>1:200@A3 | WP |
| **Project Ref.** | **Drawing No.** | **Revision** |
| 1985 | A-P-113 | - |

Drawing Title
Eleventh Floor Penthouse
GA Plan

Project
102 Camley Street

Client
Regent Renewal Ltd.