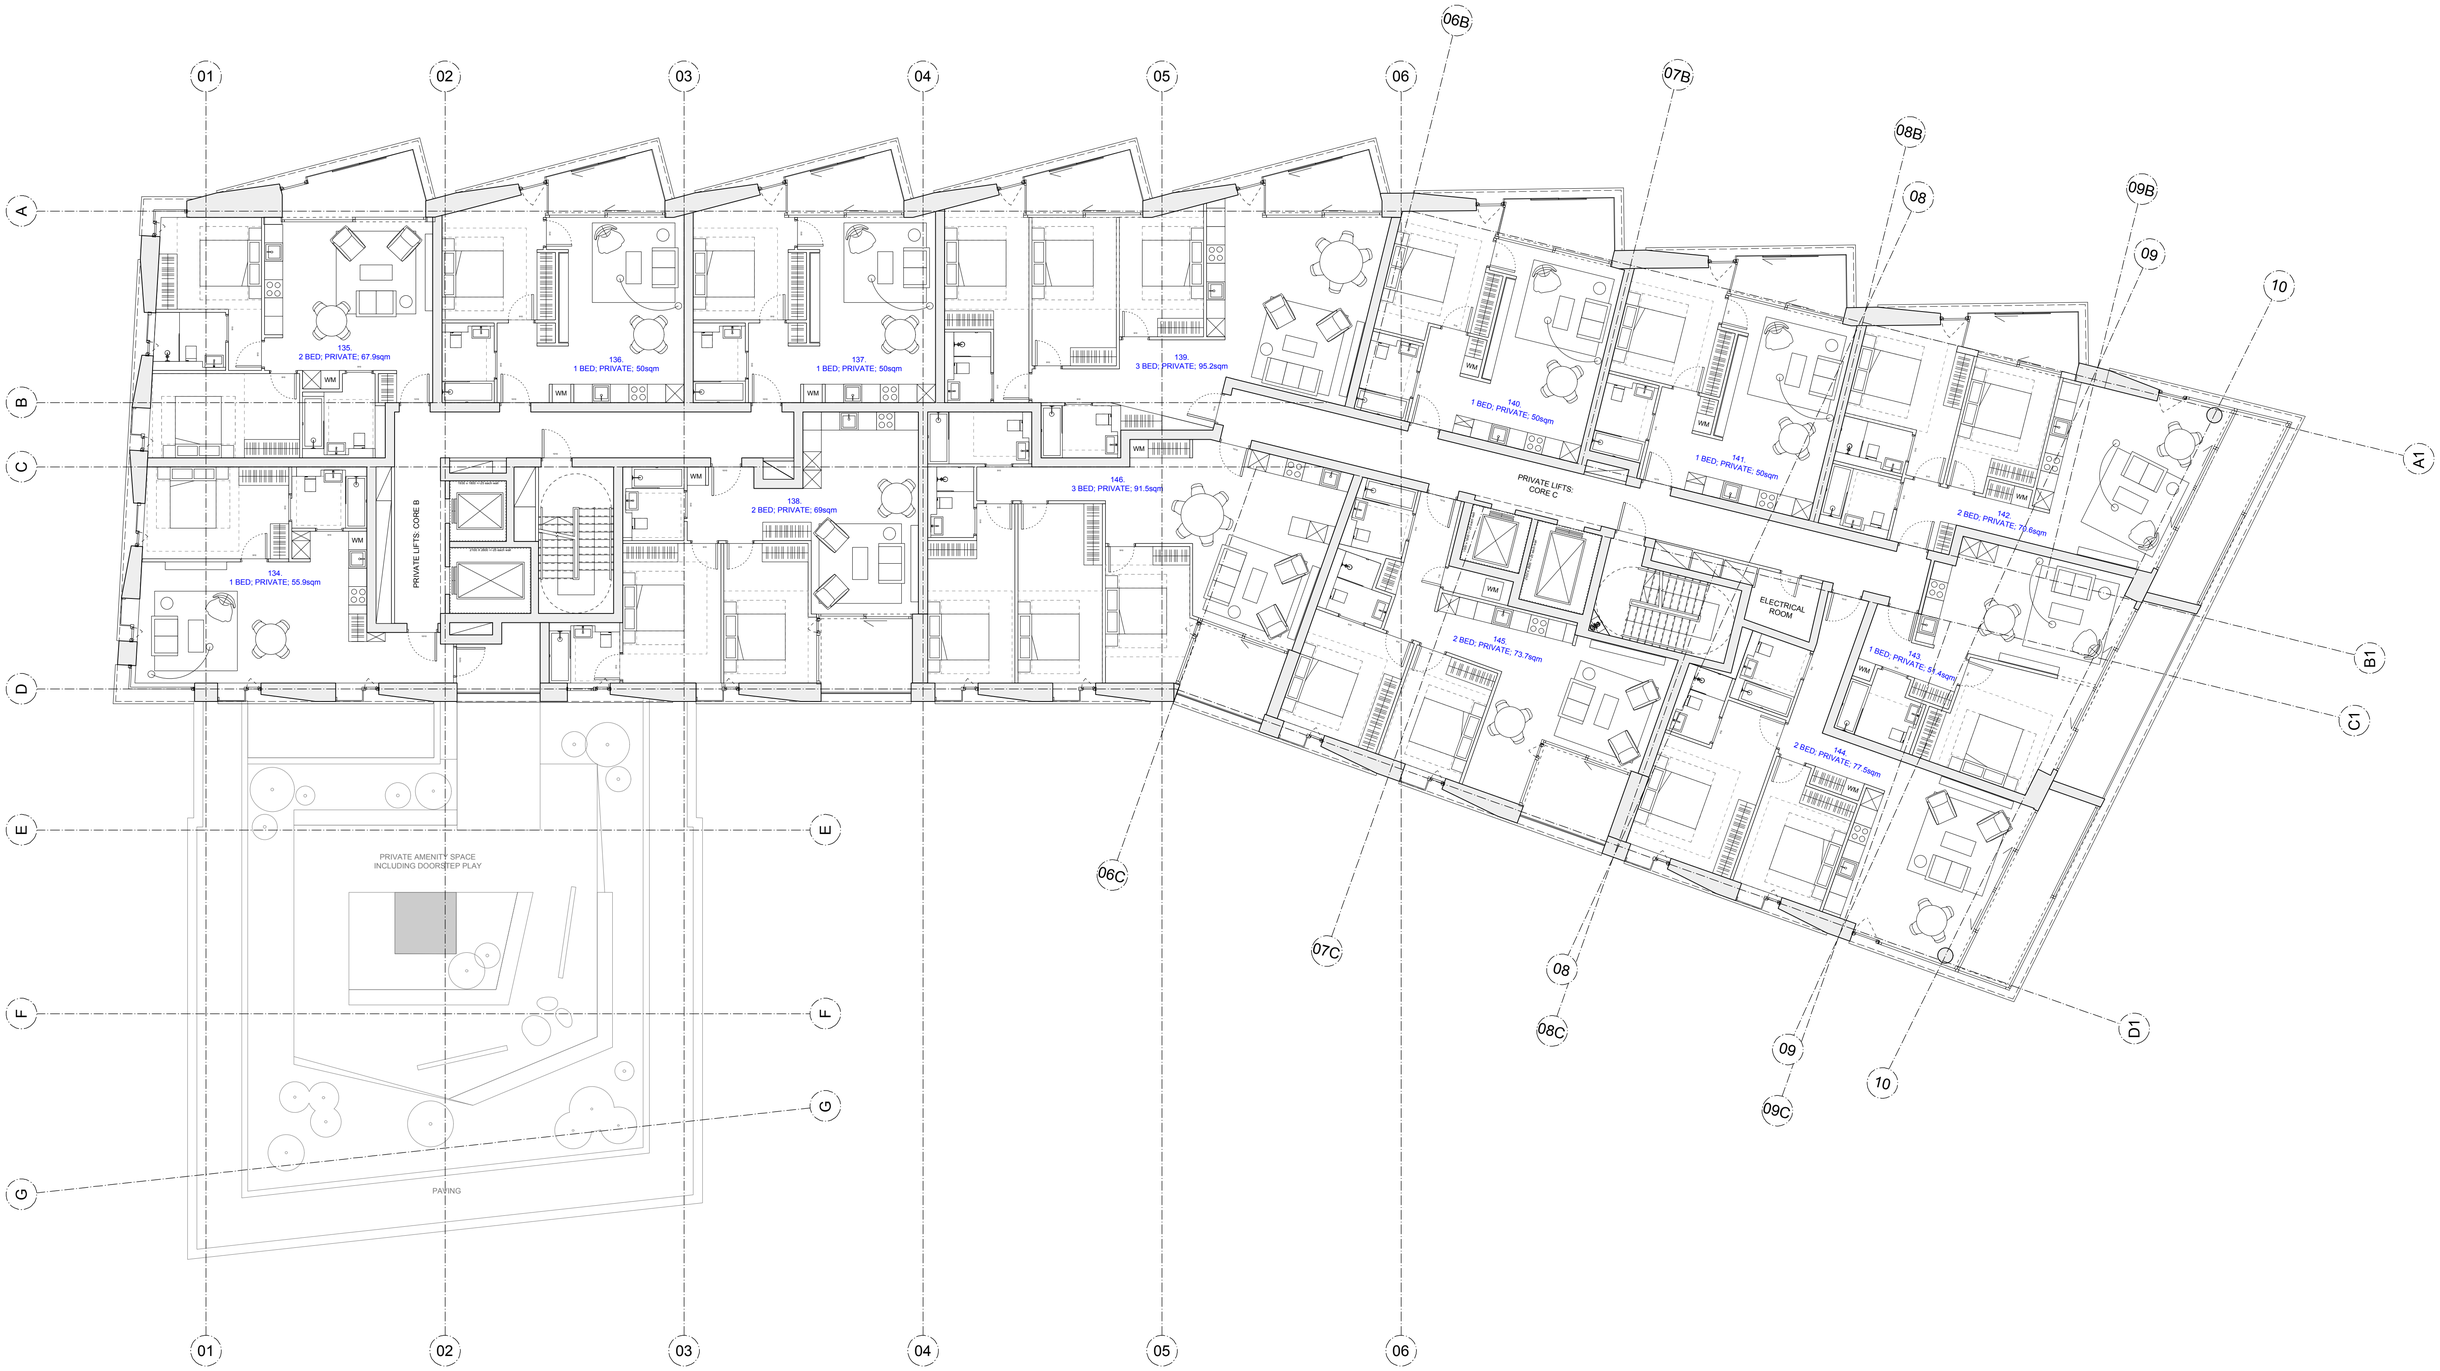

Glenn Howells Architects take no responsibility for the location of legal boundaries indicated on this drawing and advise a separate drawing be completed by a specialist Surveyor in order to establish exact boundaries.

Please note information relating to the existing elements within this building/site should be treated as indicative and must be confirmed through accurate site measurement before being relied upon.

0m 5m 10m

N

L10

PLANNING

NOTES:
DIMENSIONS NOT TO BE SCALED FROM THIS DRAWING. CONTRACTORS TO NOTIFY ARCHITECTS OF SITE VARIATIONS AFFECTING INFORMATION ON THIS DRAWING. THIS DRAWING IS COPYRIGHT OF GLENN HOWELLS ARCHITECTS.

KEY

Date	Rev	By	Details
30.06.14	-	SD	Planning Issue.

LOCATION KEY

GLENN HOWELLS ARCHITECTS
29 Maltings Place, 169 Tower Bridge Road, London, SE1 3JB
Tel. 0207 407 9915 F. 02074079914
mail@glennhowells.co.uk

Date	Scale	Checked
30.06.14	1:100@A1 1:200@A3	WP
Project Ref.	**Drawing No.**	**Revision**
1985	A-P-112	-

Drawing Title
Tenth Floor
GA Plan

Project
102 Camley Street

Client
Regent Renewal Ltd.