APPROVED DRAWING

01 Plender Street Proposed North Elevation

1:200 @ A1

02 Plender Street Proposed South Elevation

1:200 @ A1

03 Plender Street Community Centre Proposed East Elevation

1:200 @ A1

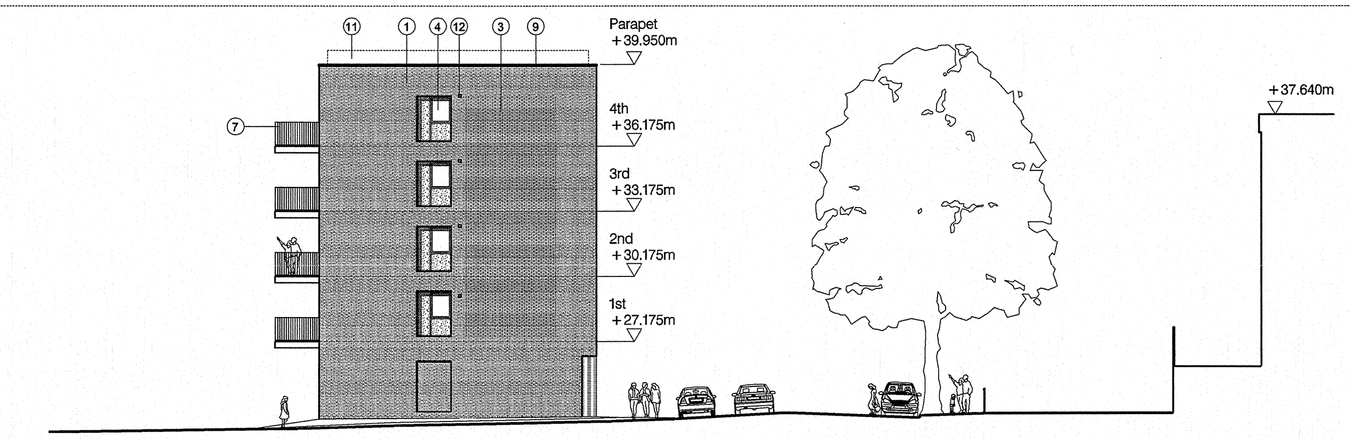

04 Plender Street Retail Block Proposed East Elevation

1:200 @ A1

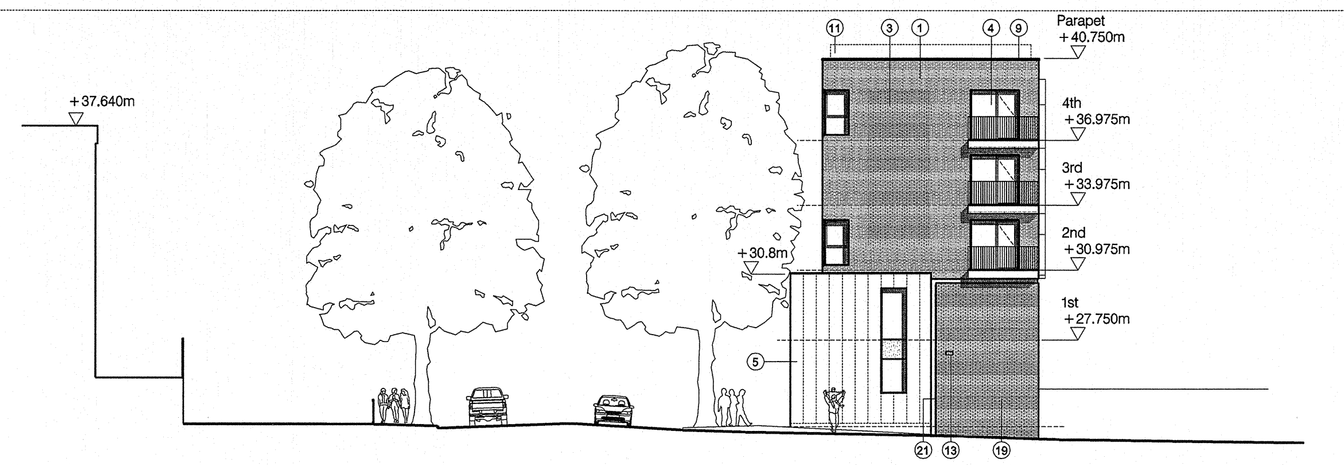

05 Plender Street Community Centre Proposed West Elevation

1:200 @ A1

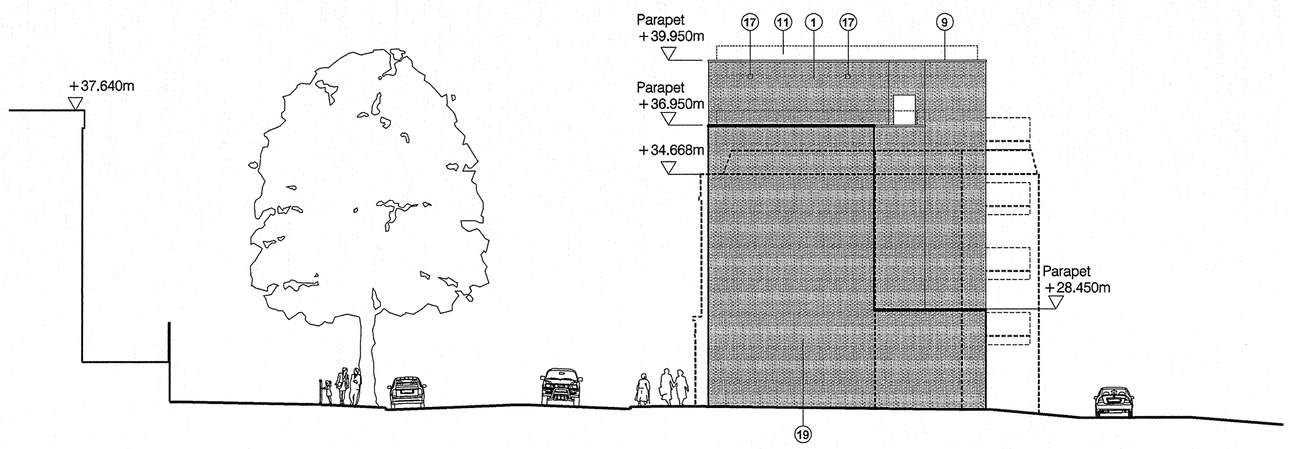

06 Plender Street Retail Block Proposed West Elevation

1:200 @ A1

0 10m Drwg. original size: A1

Notes:

Material Key

1. Brickwork (Tone A)
2. Glazed brickwork
3. Textured feature brickwork
4. Aluminium framed windows (Full brick recess)
5. Anodised aluminium panelling
6. Curtain walling
7. Laminated obscured glass panels
8. Steel frame
9. Metal coping
10. Metal railing
11. Roof balustrade
12. Boiler flue
13. Ventilation louvre
14. Climbing plants
15. Etched glazing
16. Sports pitch fencing - 3m high
17. Bird Boxes
18. Anodised aluminium entrance canopy
19. Brickwork (Tone B)
20. Aluminium spandral panel
21. Stone / PCC feature band.
22. Projecting Aluminium signage.
23. Coloured laminate board

Revisions:

Date:	Rev:	Note:	Check:
22.03.13	A	Planning Application Issue	SD
26.03.13	B	Planning Application Issue	SD
24.05.13	C	Curtain wall framing thickened	SD
		Stone feature band noted	
		Full brick recess to all windows	
		Alternate brick tone adjacent to pub site	
12.06.13	D	Community Centre South and West	SD
		elevations updated	

Copyright Cartwright Pickard Architects Ltd.

cartwright pickard architects

1 Canal Side Studios
8 - 14 St Pancras Way
London
NW1 0QG

tel 020 7554 3830
fax 020 7388 9312
e-mail mail@cartwrightpickard.com

Project: 634 Camden and Plender Street

Drawing Title: Plender Street Proposed Elevations

Scale: 1:200 @ A1

Drwg. Created: March 2013

Drwg. No: 634-AP-0310

Status: Planning Application (Not for Construction)

Revision: D