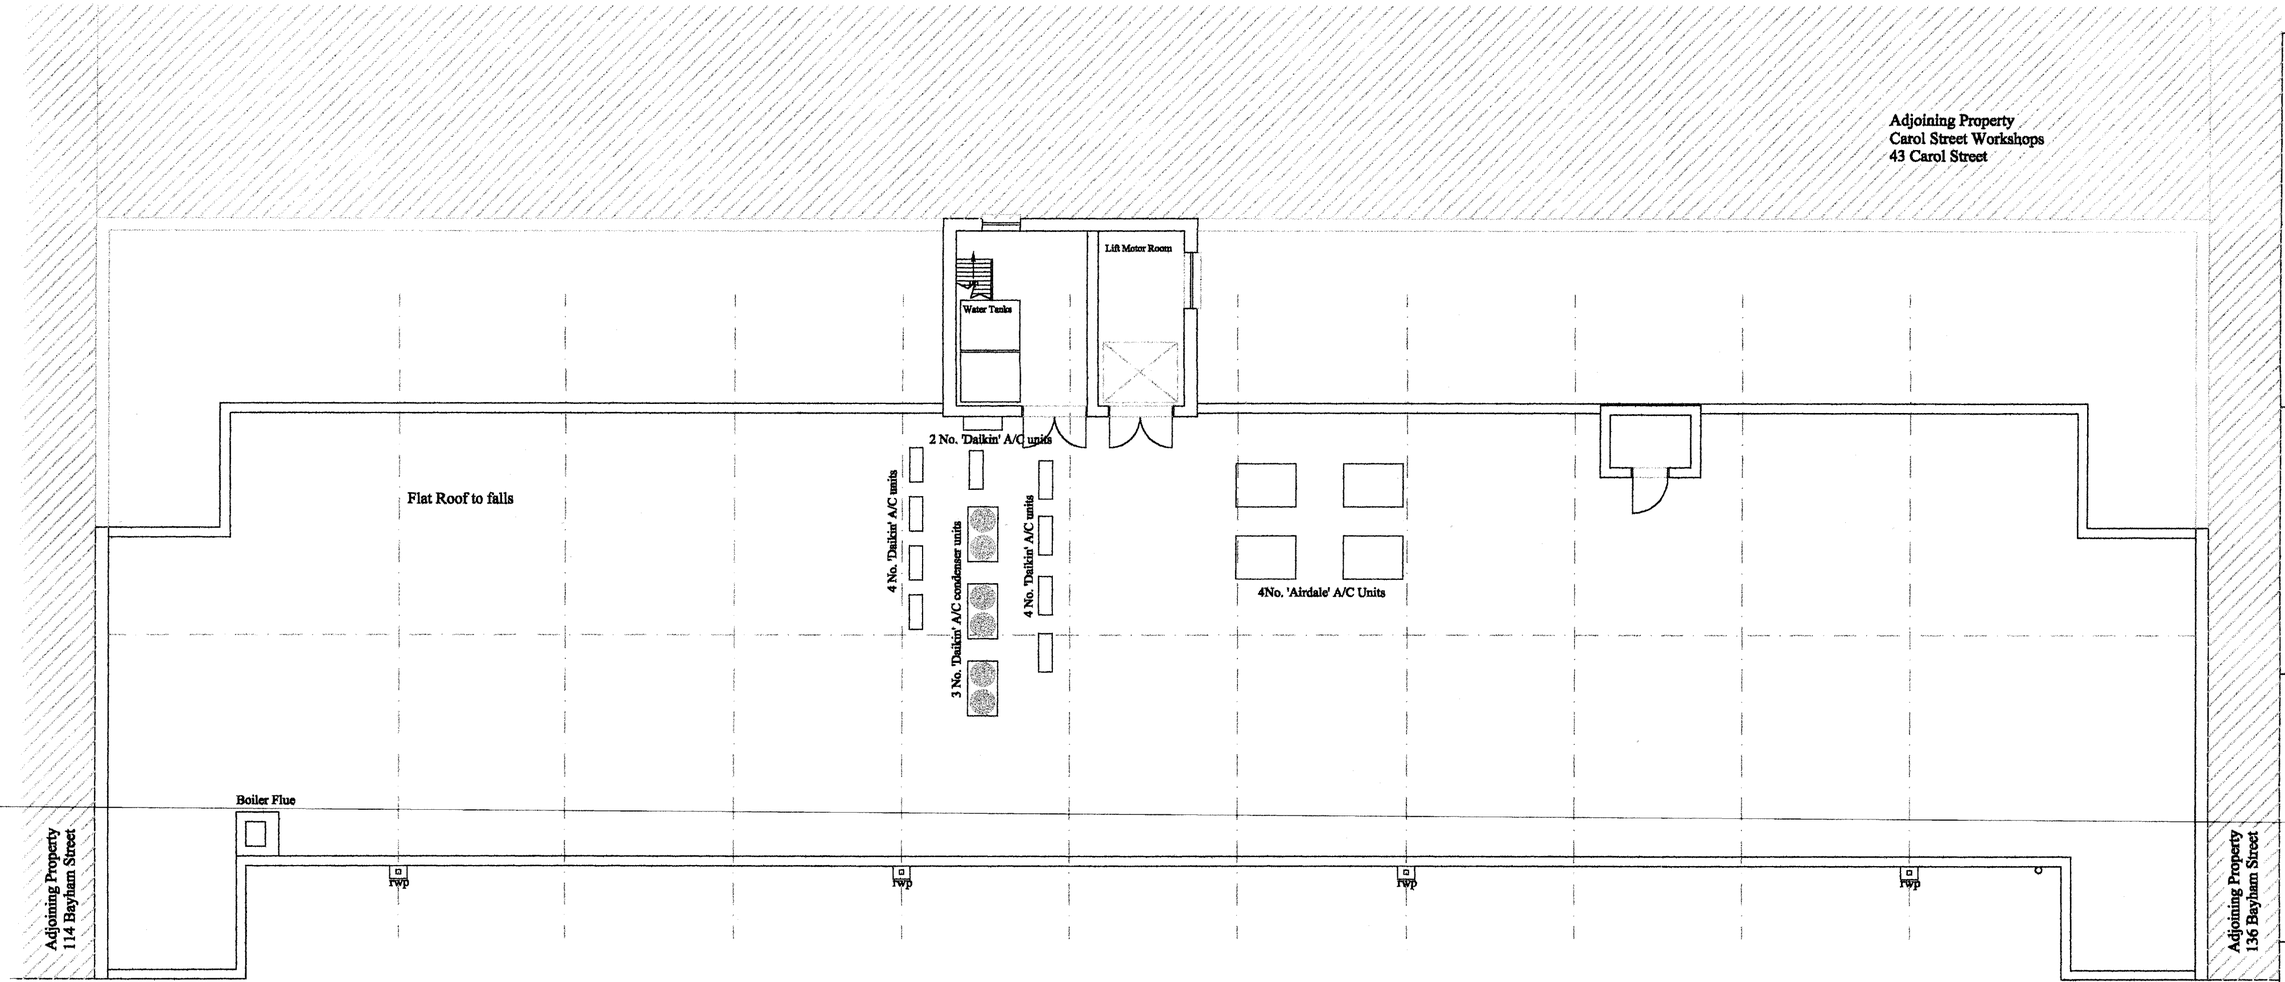

EXISTING ROOF PLAN Scale 1:100

DATE	January 2003
REV.	
SCALE	1:100 @ A2
DRAWING NO.	210 / 15
DRAWING TITLE	PLANNING - EXISTING Roof Plan
PROJECT	BAYHAM STREET Worldwide House 116-134 Bayham Street London, NW1

Notes:
Do not scale this drawing
Report any errors or omissions to Eastglen Developments Limited
Dimensions to be checked on site prior to fabrication

Eastglen Developments Limited
15 Paramount Building
206-212 St John Street
London EC1V 4PH
Telephone: 020 7253 0444
Fax: 020 7253 0555
EMail: info@warnerlofts.co.uk