NOTE: ALL COPING STONES, EXISTING RAILINGS AND SETTING OUT OF RAILINGS TO BE MEASURED ON SITE BY CONTRACTOR.

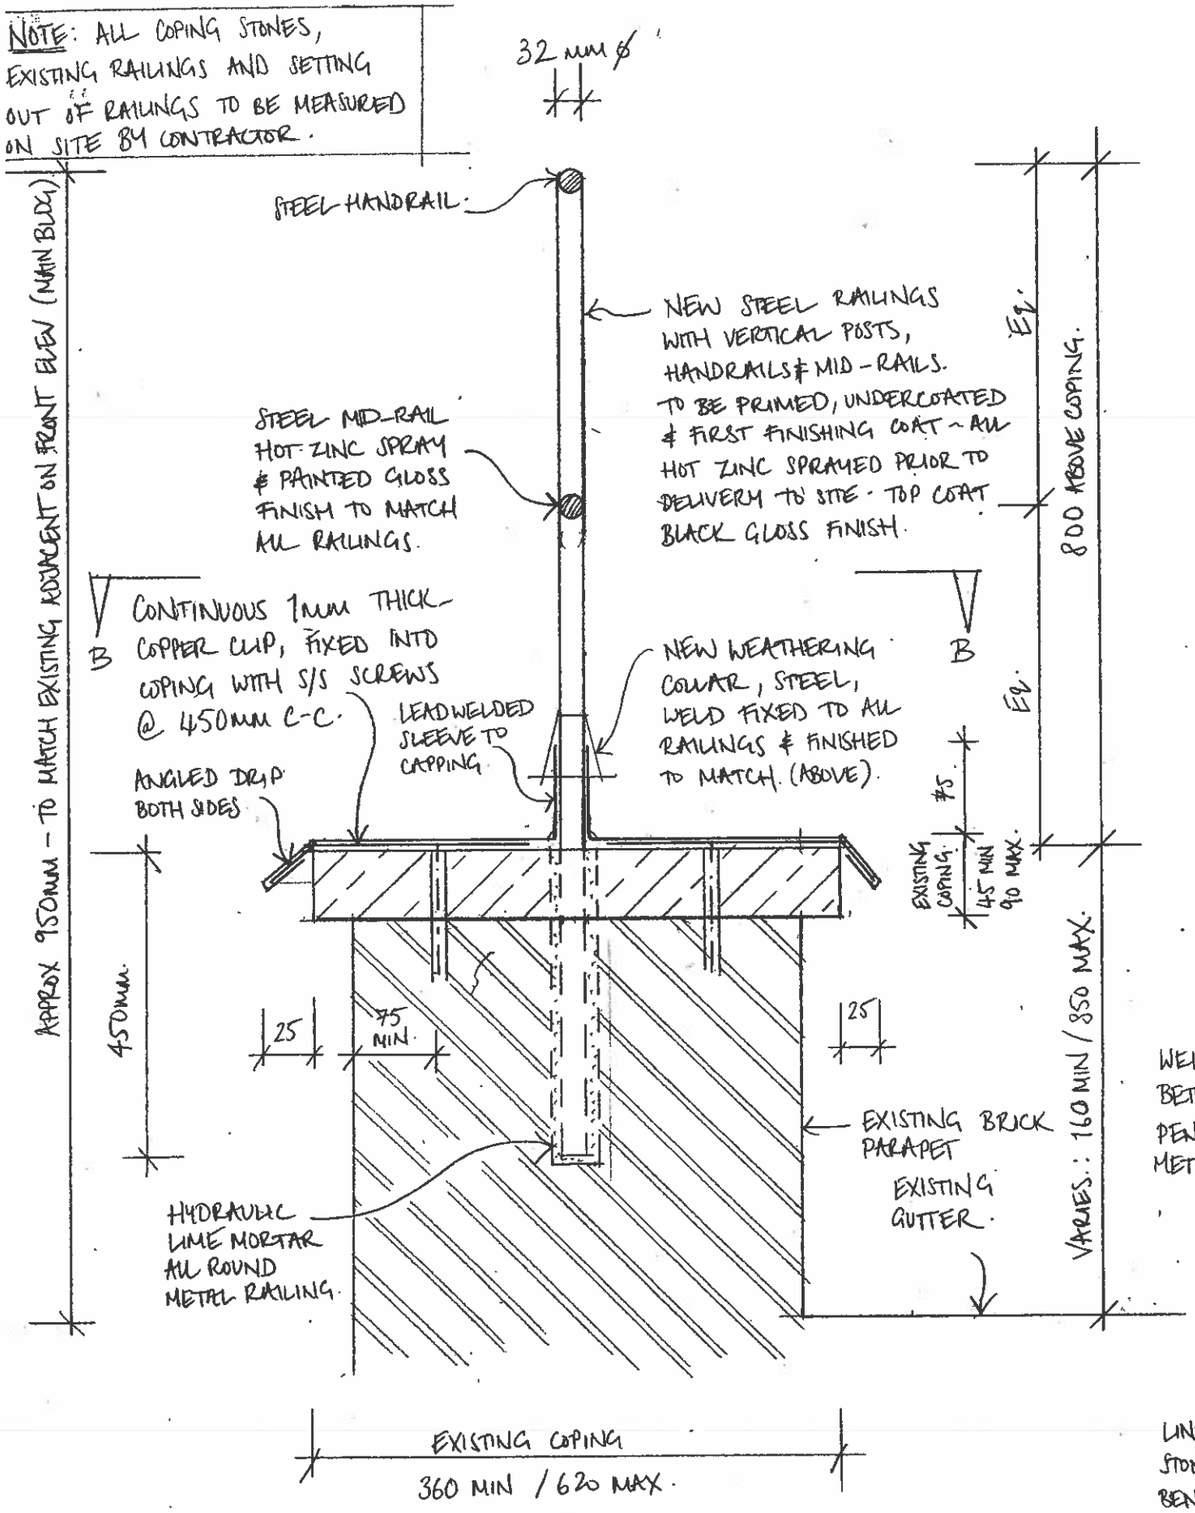

SECTION A-A THROUGH EXISTING PARAPET WITH NEW LEAD WEATHERING.
(Scale 1:5)

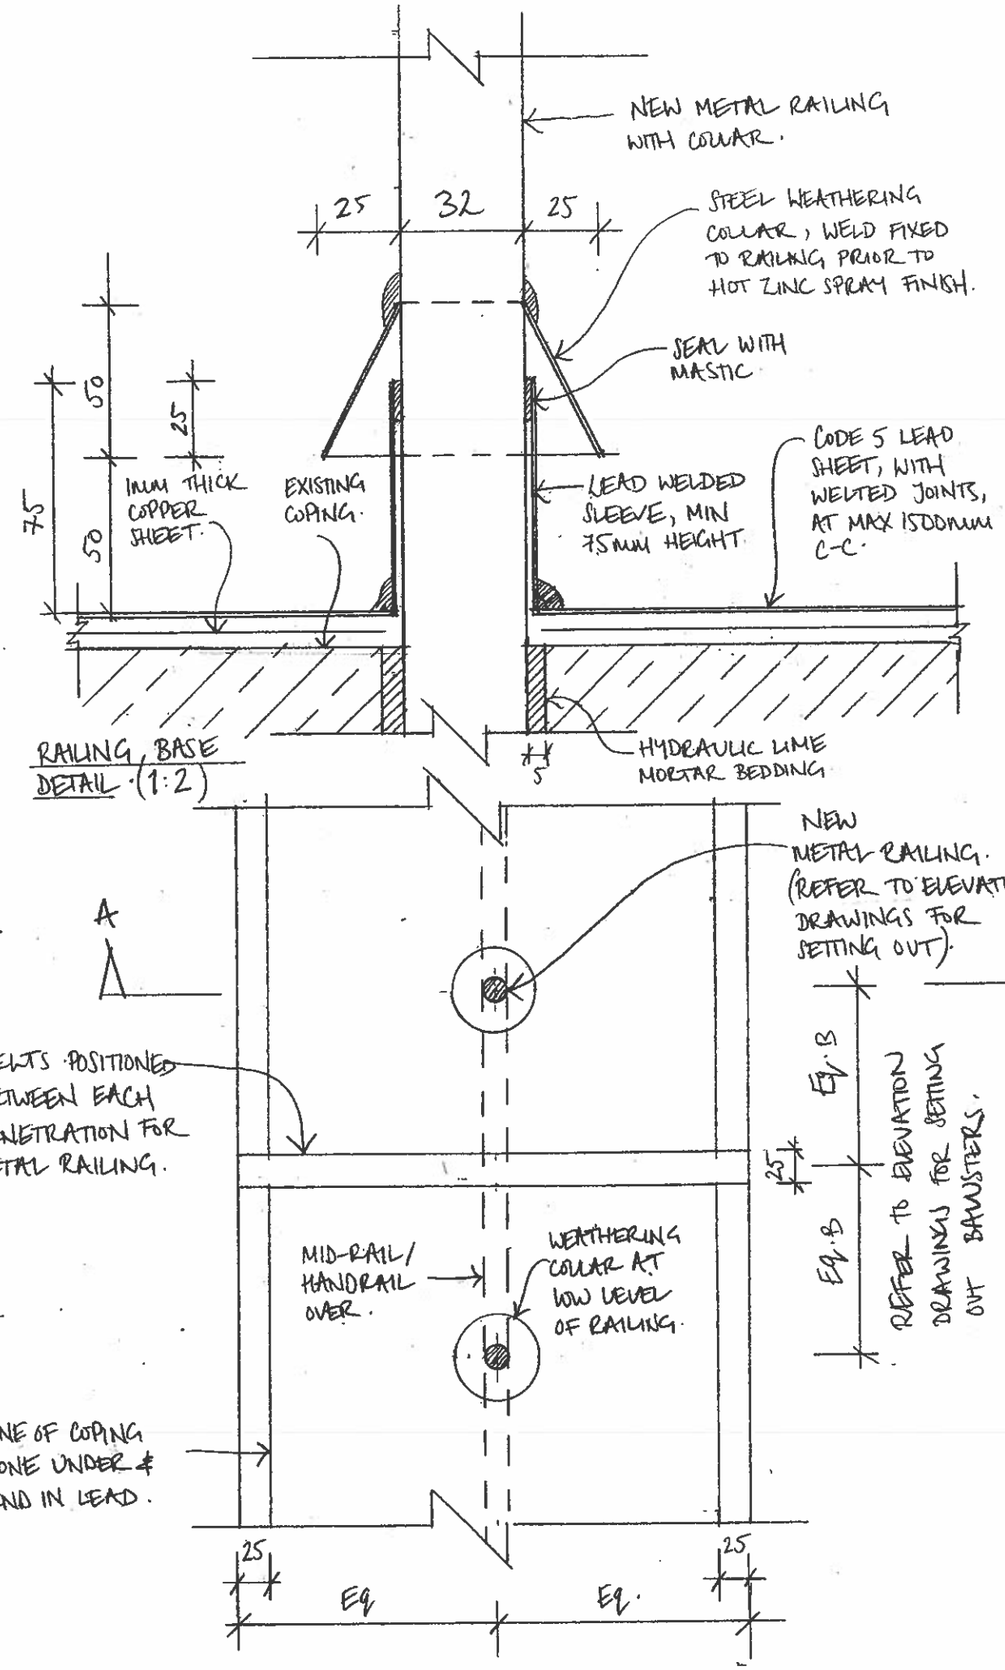

RAILING BASE DETAIL (1:2)

PLAN SECTION B-B: EXISTING PARAPET COPING WITH NEW LEAD WEATHERING (Scale 1:5)

General Note
This drawing is not to be scaled. The contractor is to check all site dimensions against information given on this drawing before putting work in hand.

NOTE: TO REAR ELEVATION: RAILING DETAILS TO BE AS PER THIS DRAWING, WITH NO LEAD WEATHERING OVER COPING.

Project
PASSFIELD HALLS EXTERNAL REPAIRS.

Client
LONDON SCHOOL OF ECONOMICS.

Drawing
NEW RAILINGS & LEAD WEATHERING TO EXISTING COPINGS.
Scale 1:2 & 1:5 @A3.

Date May 2014.

MOLYNEUX KERR
ARCHITECTS
Unit 14
112 Tabernacle Street
London EC2A 4LE
Tel: 020 7250 3330
Fax: 020 7250 3334

Drawing Number 1408/C/001