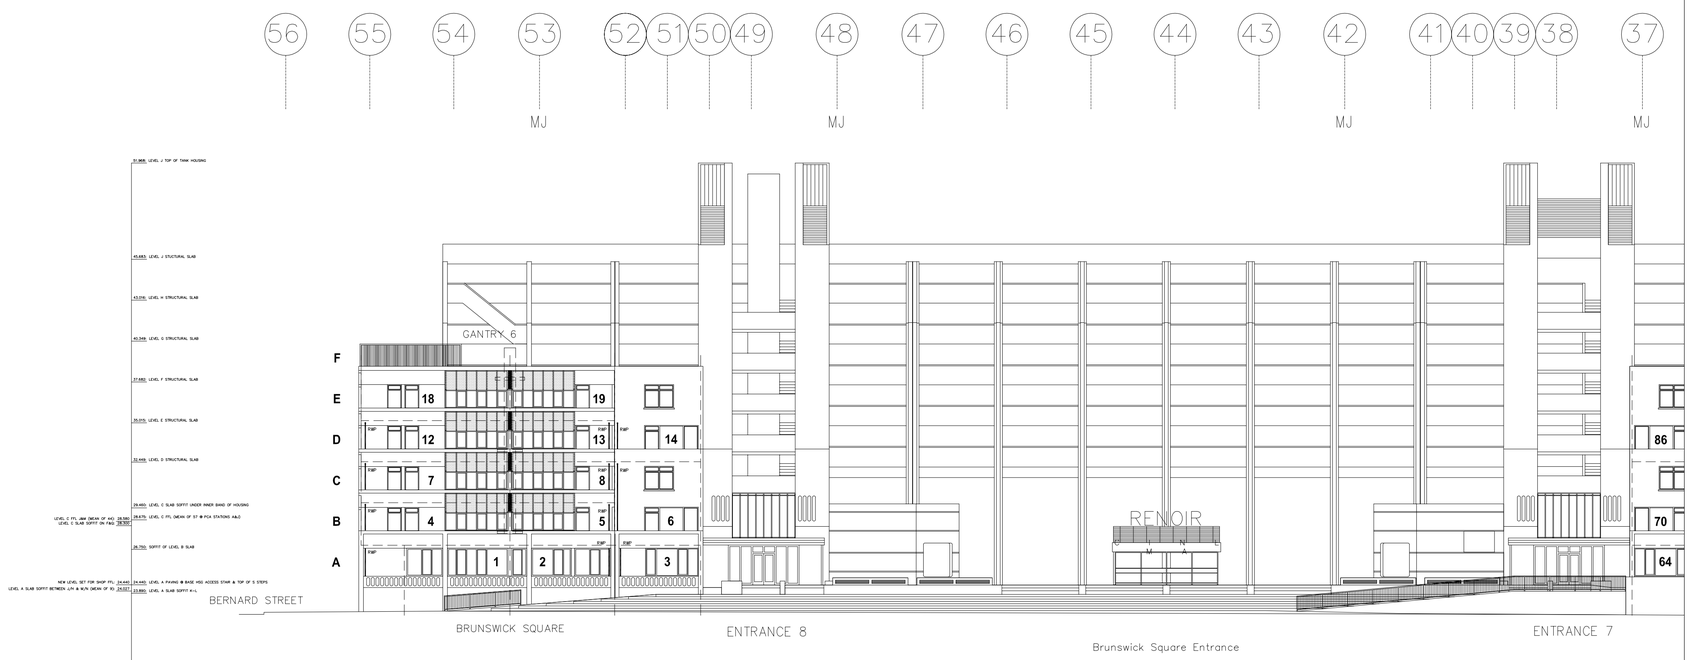

O'DONNELL COURT – EAST ELEVATION

(FROM HUNTER ST/BRUNSWICK SQ)

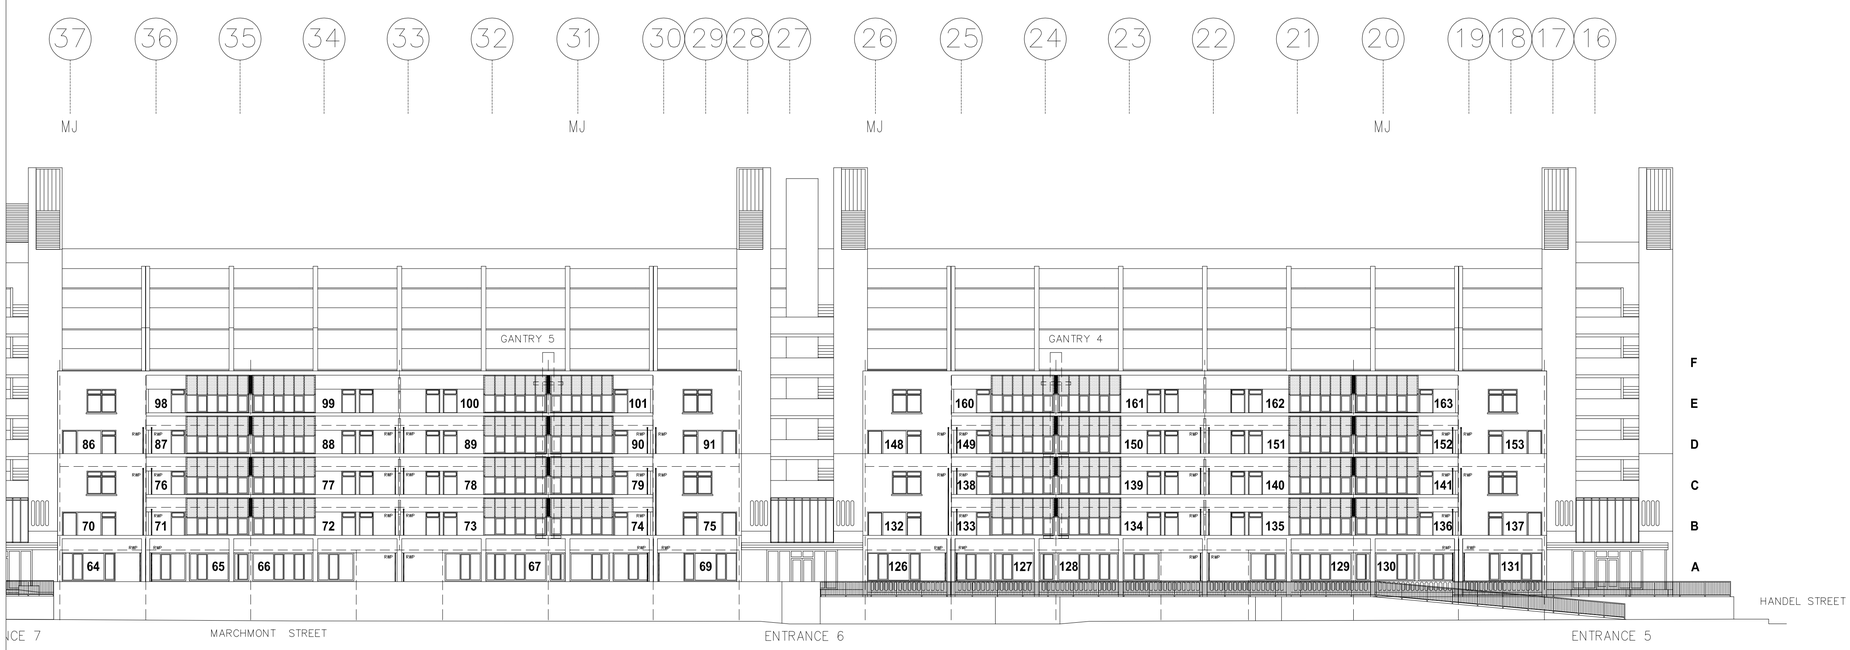

GENERAL NOTES

1. Do not scale from this drawing.
2. All dimensions must be checked on site and any discrepancies verified with the architect.
3. Unless shown otherwise, all dimensions are to structural surfaces.

KEY

THIS IS NOT A CONSTRUCTION DRAWING. IT IS UNSUITABLE FOR THE PURPOSE OF CONSTRUCTION AND MUST ON NO ACCOUNT BE USED AS SUCH.

CLIENT
–
–

JOB TITLE
BRUNSWICK HOUSING

DRAWING
O'DONNELL COURT
EAST ELEVATION

SCALE	CHECKED
1:200 @ A1	
DRAWN: PS	DATE: NOVEMBER 2004

ARCHITECTS MASTERPLANNERS LANDSCAPE ARCHITECTS INTERIOR DESIGNERS
Levitt Bernstein
LEVITT BERNSTEIN ASSOCIATES LIMITED 18 KINGSLAND PASSAGE LONDON E8 2BB
T: 020 – 7275 7676 F: 020 – 7275 9348 E: post@levittbernstein.co.uk

DRAWING No. 2467/L/031

REVISIONS P1 P2 P3

2467\Planning\L031_P3.dwg