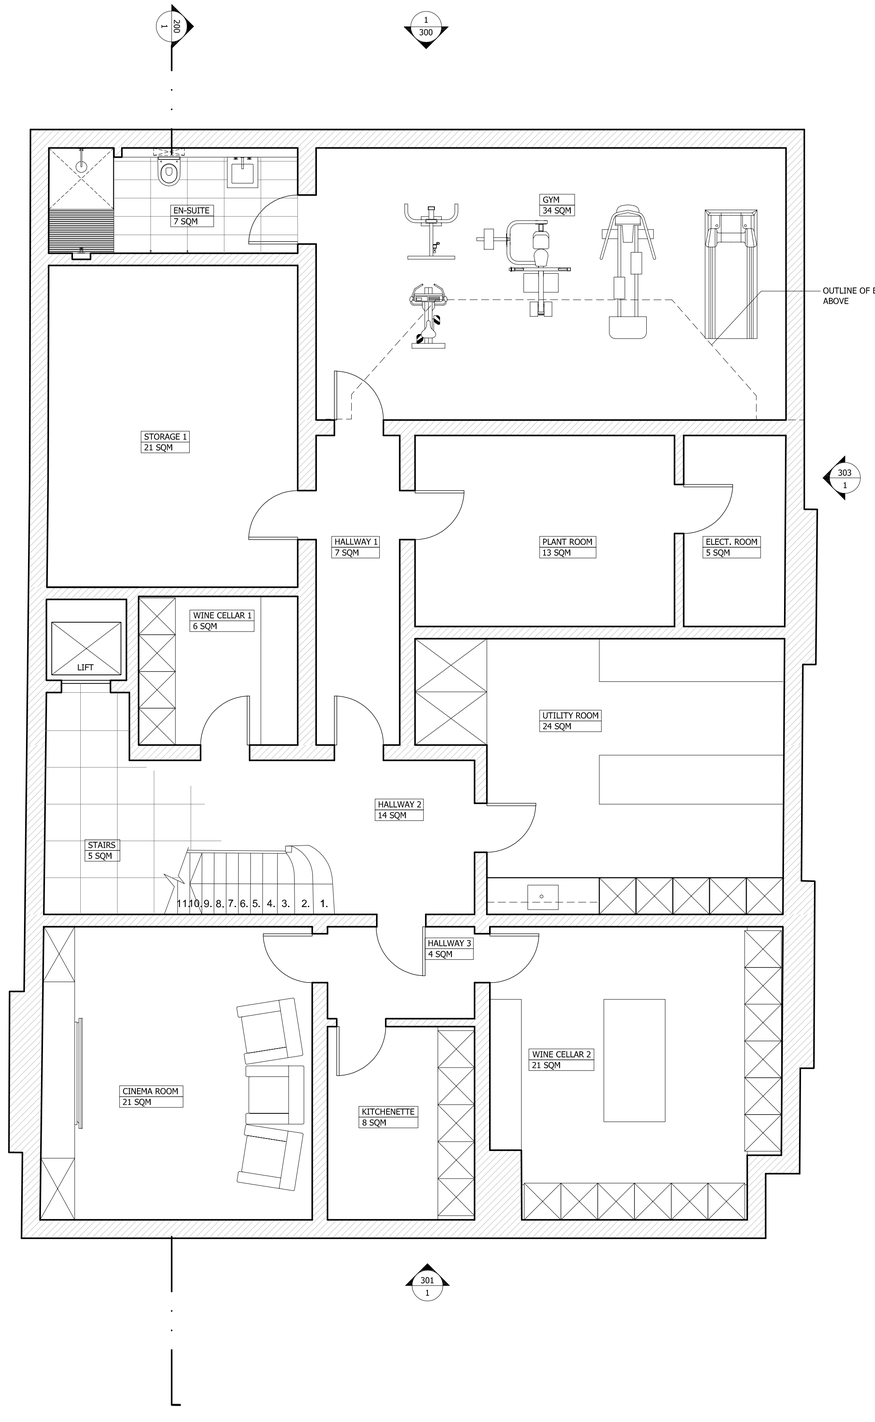

1 PROPOSED BASEMENT

1:50

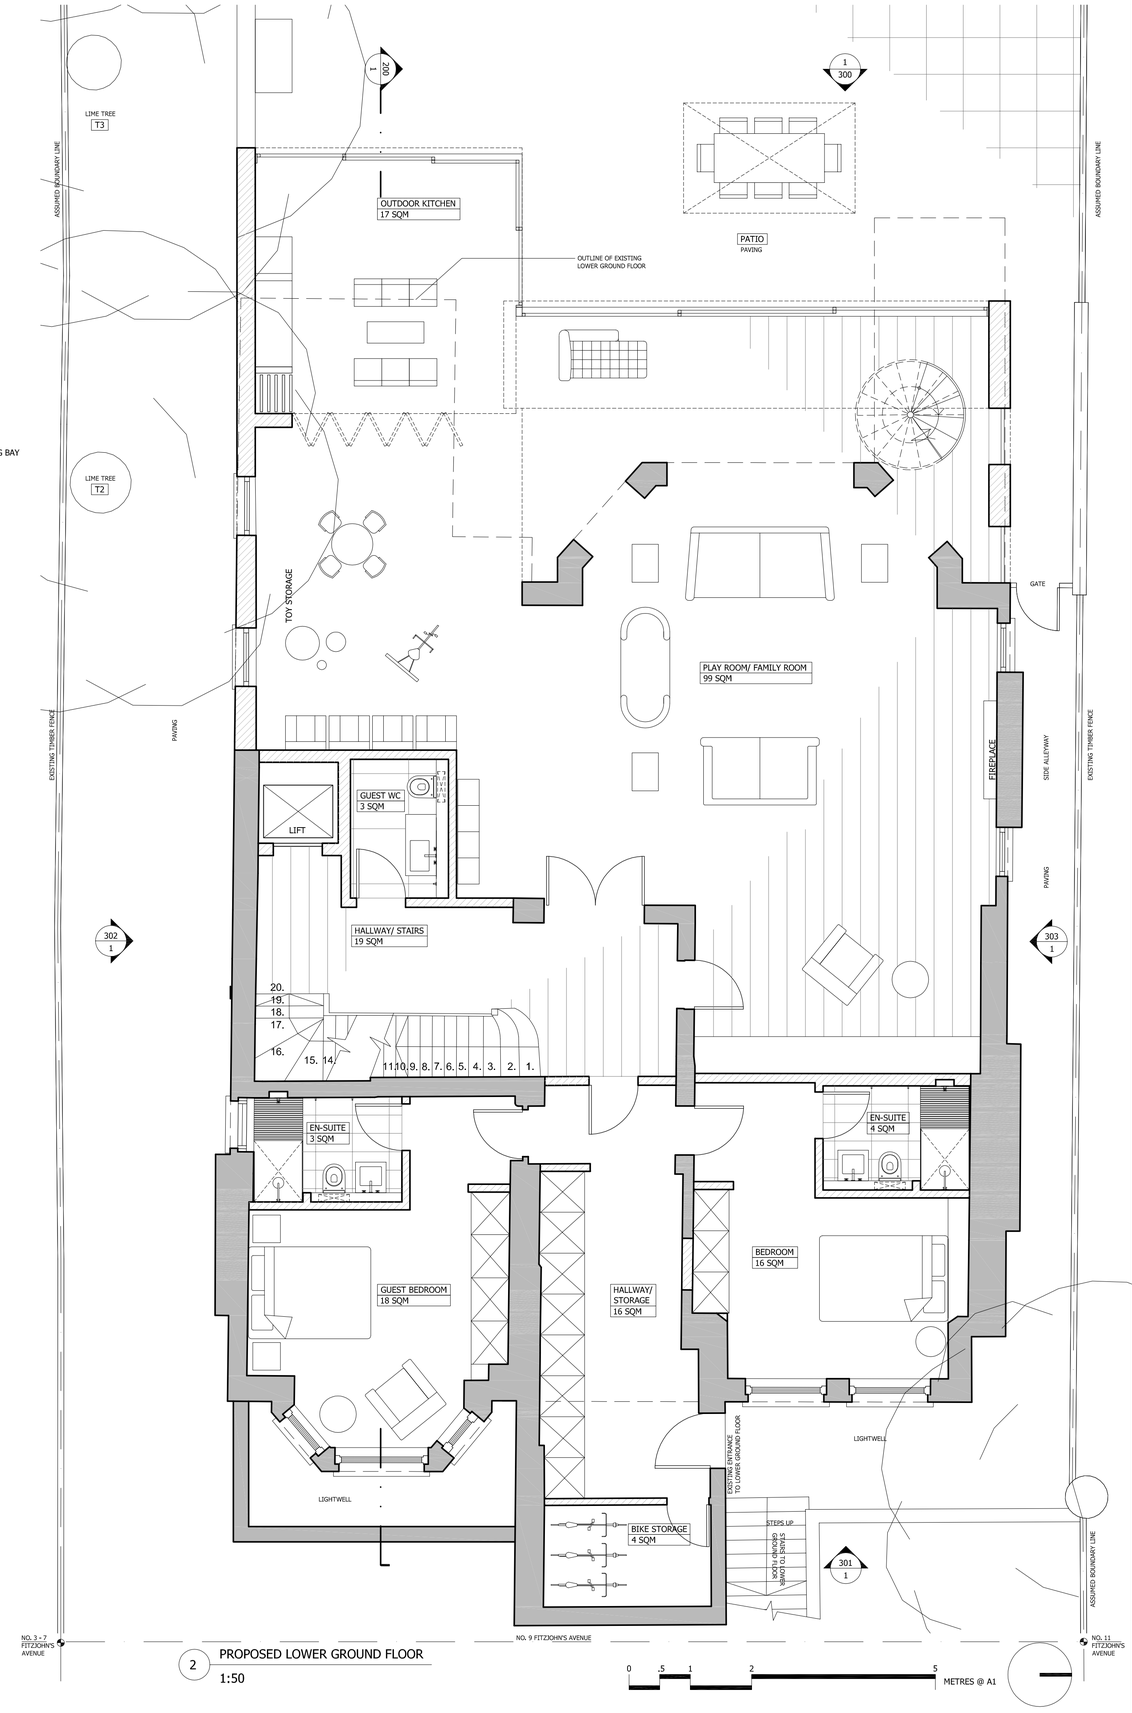

2 PROPOSED LOWER GROUND FLOOR

1:50

0 .5 1 2 5 METRES @ A1

GENERAL NOTES:

DO NOT SCALE FROM THIS DRAWING

ALL DIMENSIONS TO BE CHECKED ON SITE

ANY OMISSIONS OR DISCREPANCIES TO BE REPORTED TO THE ARCHITECT IMMEDIATELY

IF IN DOUBT ASK

EXISTING WALLS

PROPOSED WALLS

COMMENTS	DATE	REV.
REVISED NON MATERIAL AMENDMENT	17.06.14	P9
NON MATERIAL AMENDMENT	16.05.14	P8
REVISION PLANNING APPLICATION	31.07.13	P7
PLANNING APPLICATION	19.04.13	P6
CHANGE OF USE APPLICATION	28.11.12	P1

REVISIONS

Finkernagel Ross Architects

Unicorn House Third Floor
221-222 Shoreditch High Street
London E1 6PJ

Tel: 020 7377 5114
Fax: 020 7426 0992

PROJECT

9 FITZJOHN'S AVENUE
LONDON NW3 5JY

DRAWING

PROPOSED BASEMENT & LOWER GROUND FLOOR

SCALE	DATE
1:50@A1, 1:100@A3	17.06.14

DRAWING NO	REVISION
9FIT-101	P9