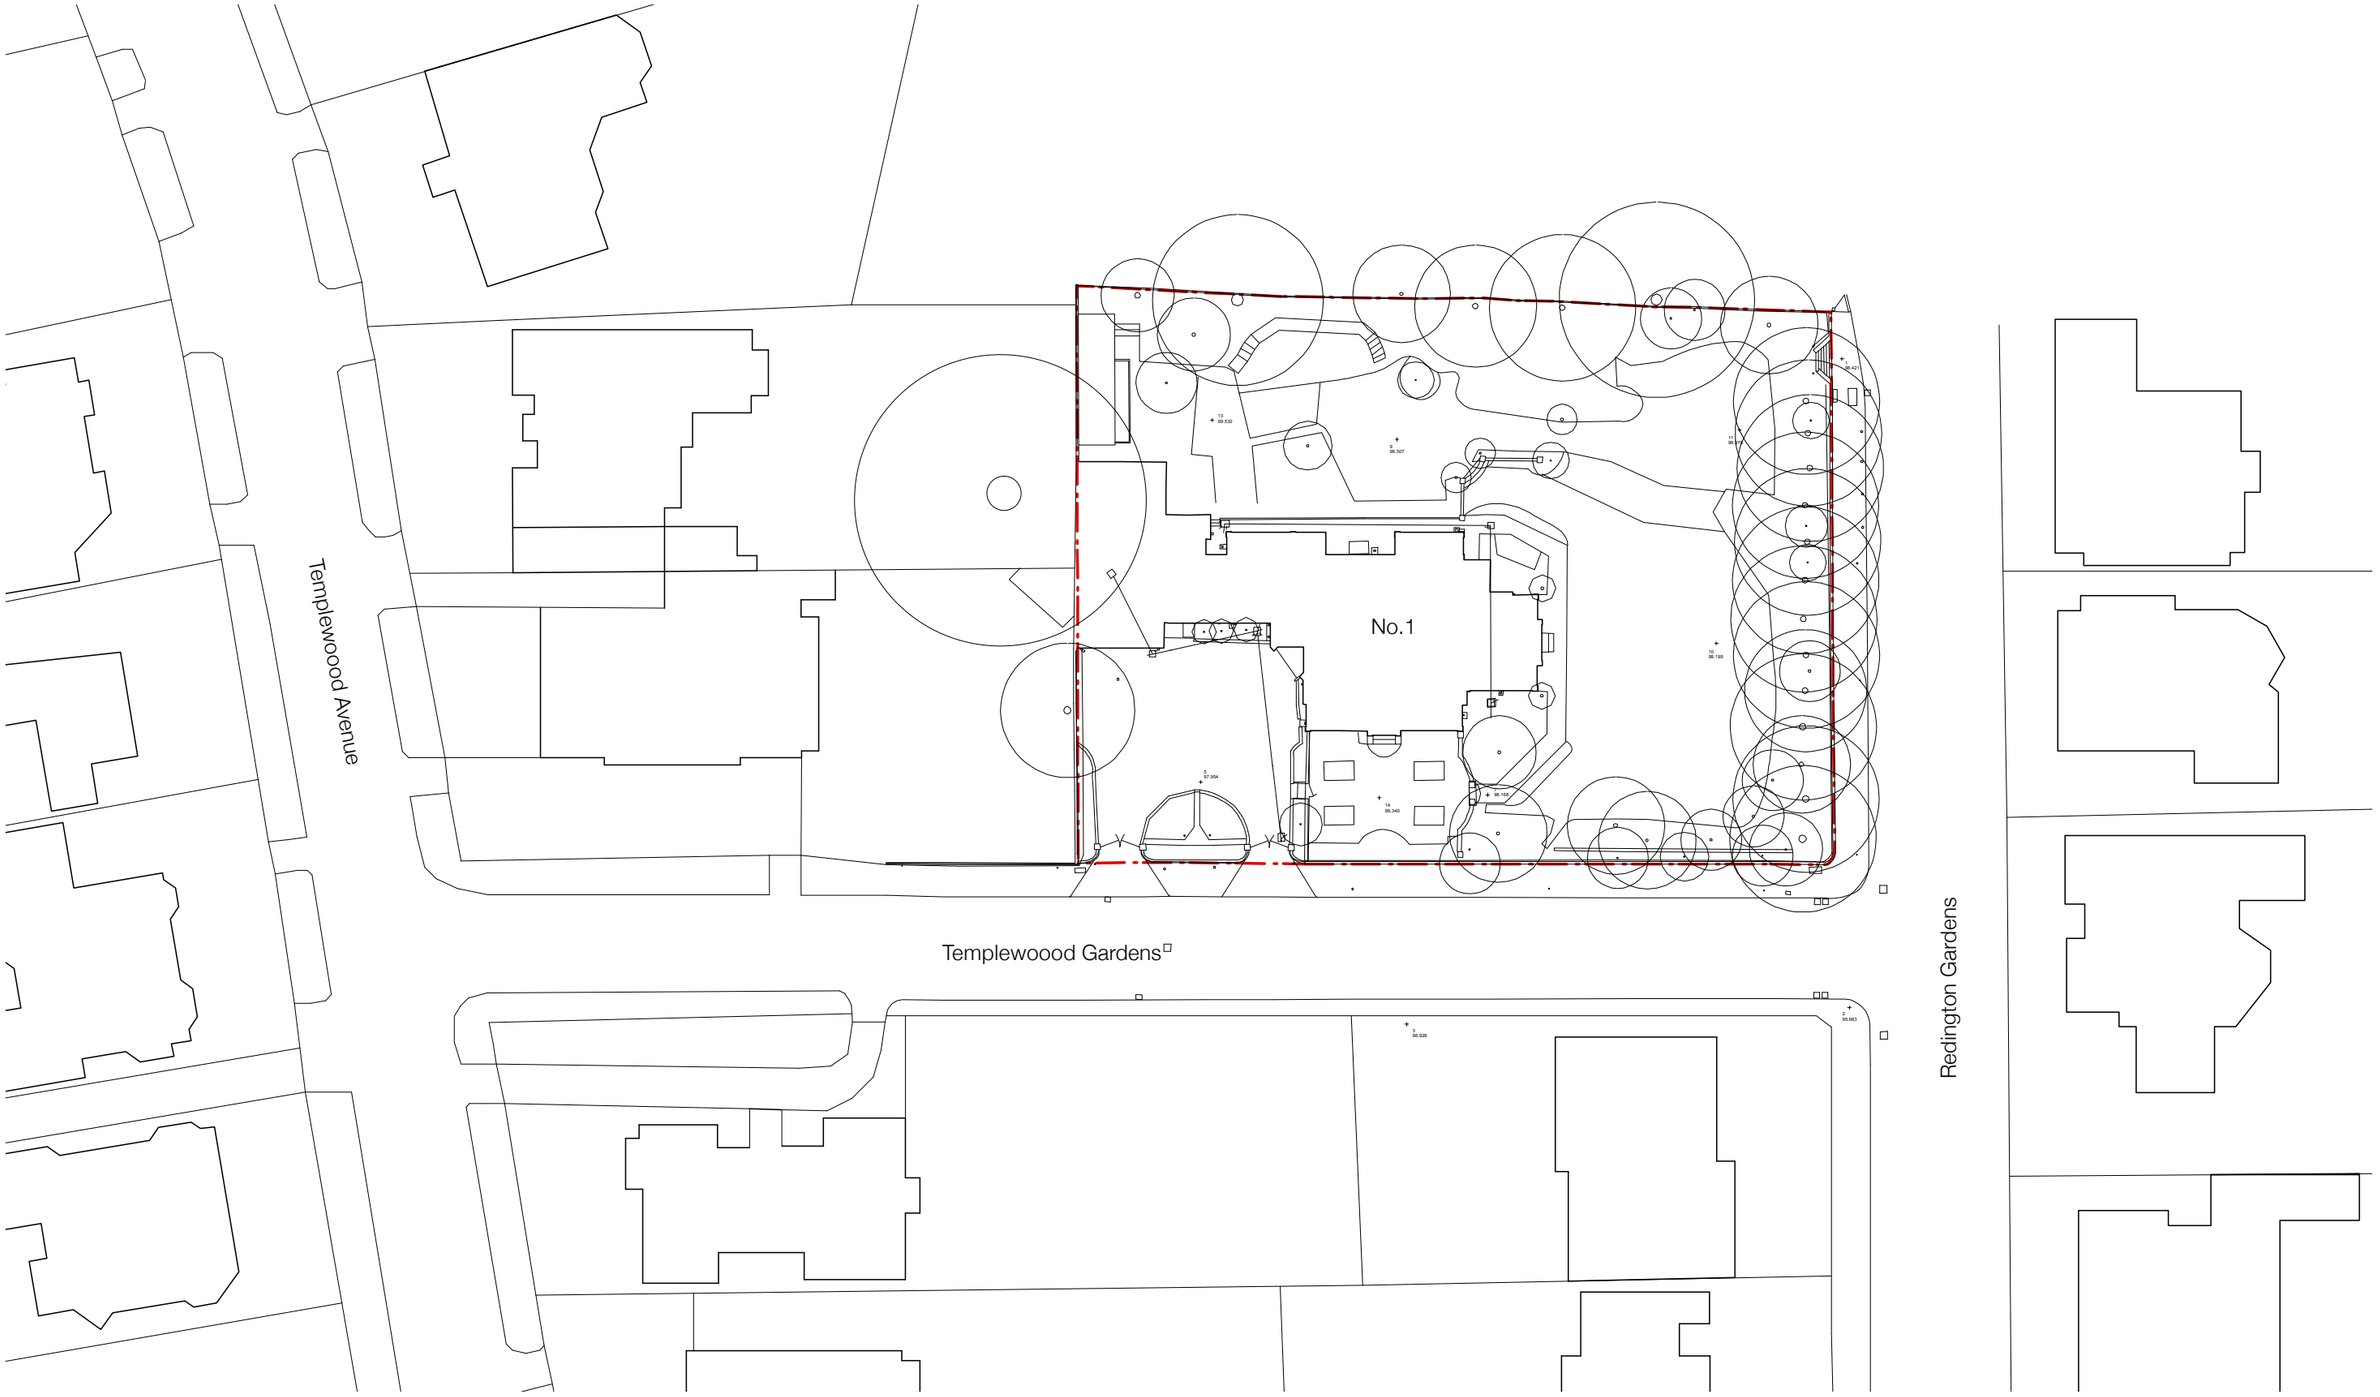

Information contained within this drawing is the sole copyright of 21st Architecture Ltd. and is not to be reproduced without express permission. No implied licence exists. This drawing not to be used for land transfer or valuation purposes. Do not scale from this drawing. All dimensions & levels are to be checked on site by the contractor. Issued for purposes indicated only. Drawing errors and omissions to be reported to the architect.

Revisions

Client
Blarney Land Services LTD

Project
1 Templewood Gardens
London NW3 7XB

Drawing Title
Site Location Plan

BLARNEY Land Services Ltd

Status	Drawn	Checked
Information	JSP	TJS

Scale
1:250 @A1 1:500 @A3

Date
June 2014

Drwg. No.
175_PL_00

Revision