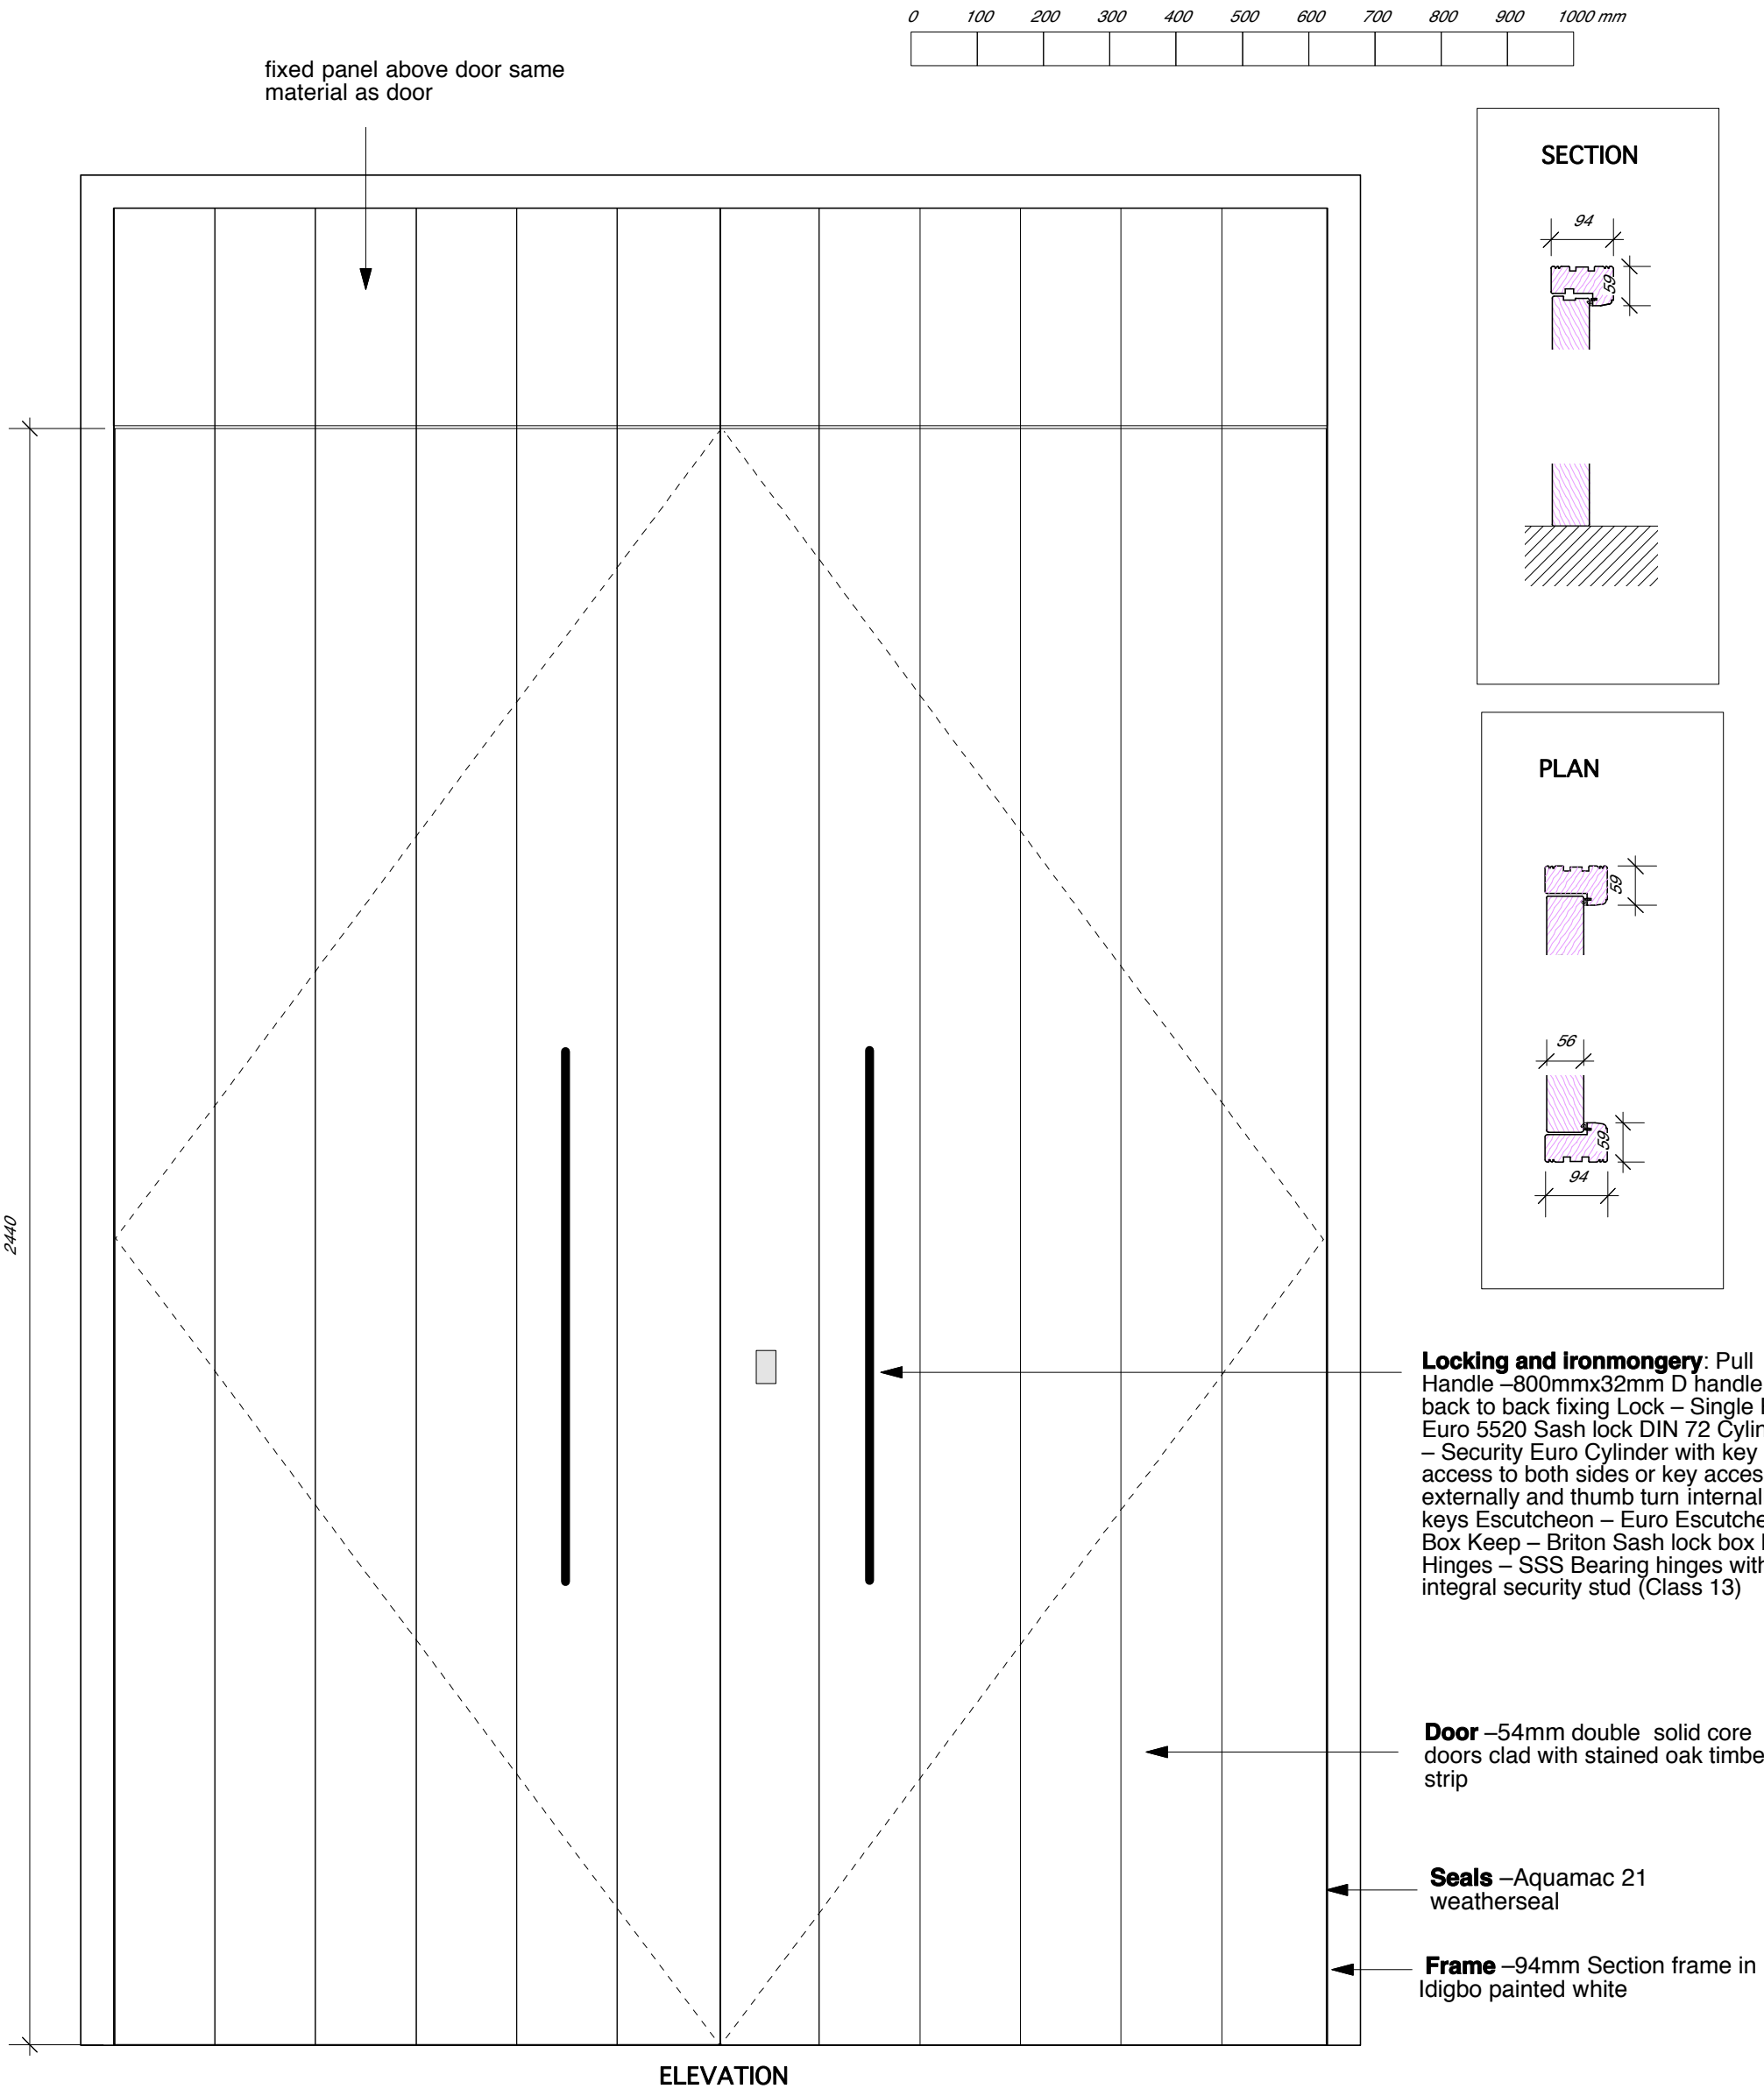

ELEVATION

PLANNING CONSENT APP/X5210/A/13/2198369 CONDITION 2A

PLANNING

Revision:	Date:	Description:

Roland Cowan Architects
99 Westbourne Park Villas London W2 5ED
T 0207 229 5599 **E** info@rca.uk.com
F 0207 229 5566 **W** www.rca.uk.com

Project	64 CHARLOTTE ST		
Drawing Title	NEW DOOR 1 REFUSE TOTTENHAM STREET ACCESS		
Dwg No.	1329-PC-318		Revision
Scale 1:10	Date April 2014		Drawn by PN

DO NOT SCALE FROM THIS DRAWING. USE FIGURED DIMENSIONS ONLY. ANY DISCREPANCIES ARE TO BE REPORTED TO RCA IMMEDIATELY. PRIOR TO THE EXECUTION OF THE WORKS ON SITE ALL DIMENSIONS TO BE VERIFIED ON SITE BEFORE ANY WORK IS PUT IN HAND. ALL NEW WORK TO BE PLUMB AND LEVEL UNLESS INDICATED OTHERWISE © 2013