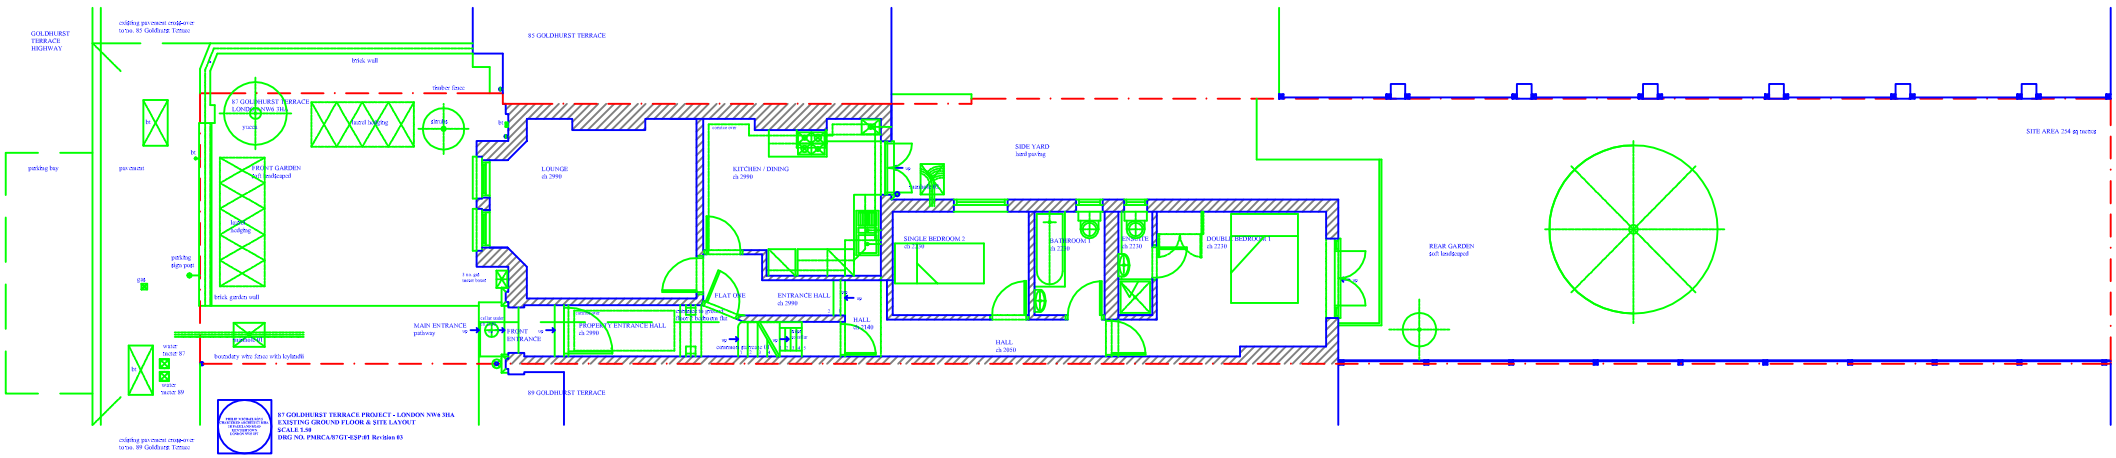
GOLDHURST TERRACE HIGHWAY
existing pavement crossover to/to 85 Goldhurst Terrace
85 GOLDHURST TERRACE
brick wall
timber fence
87 GOLDHURST TERRACE LONDON NW6 3HA
yards
lawn bedging
gravels
big
bt
parking bay
pavement
FRONT GARDEN soft landscaped
lawn bedging
parking sign post
gas
brick garden wall
water tracer 87
water tracer 89
boundary wire fence with kylinfill
LOUNGE ch 2990
KITCHEN / DINING ch 2990
SIDE YARD hard paving
SINGLE BEDROOM 2 ch 2230
BATHROOM 1 ch 2230
ENSUITE ch 2230
DOUBLE BEDROOM 1 ch 2230
REAR GARDEN soft landscaped
SITE AREA 254 sq metres
FLAT ONE
ENTRANCE HALL ch 2990
HALL ch 2140
HALL ch 2050
MAIN ENTRANCE pathway
FRONT ENTRANCE
PROPERTY ENTRANCE HALL ch 2990
89 GOLDHURST TERRACE
existing pavement crossover to/to 89 Goldhurst Terrace
87 GOLDHURST TERRACE PROJECT - LONDON NW6 3HA
EXISTING GROUND FLOOR & SITE LAYOUT
SCALE 1:50
DRG NO. PMRCA/87GT-ESP-01 Revision 03