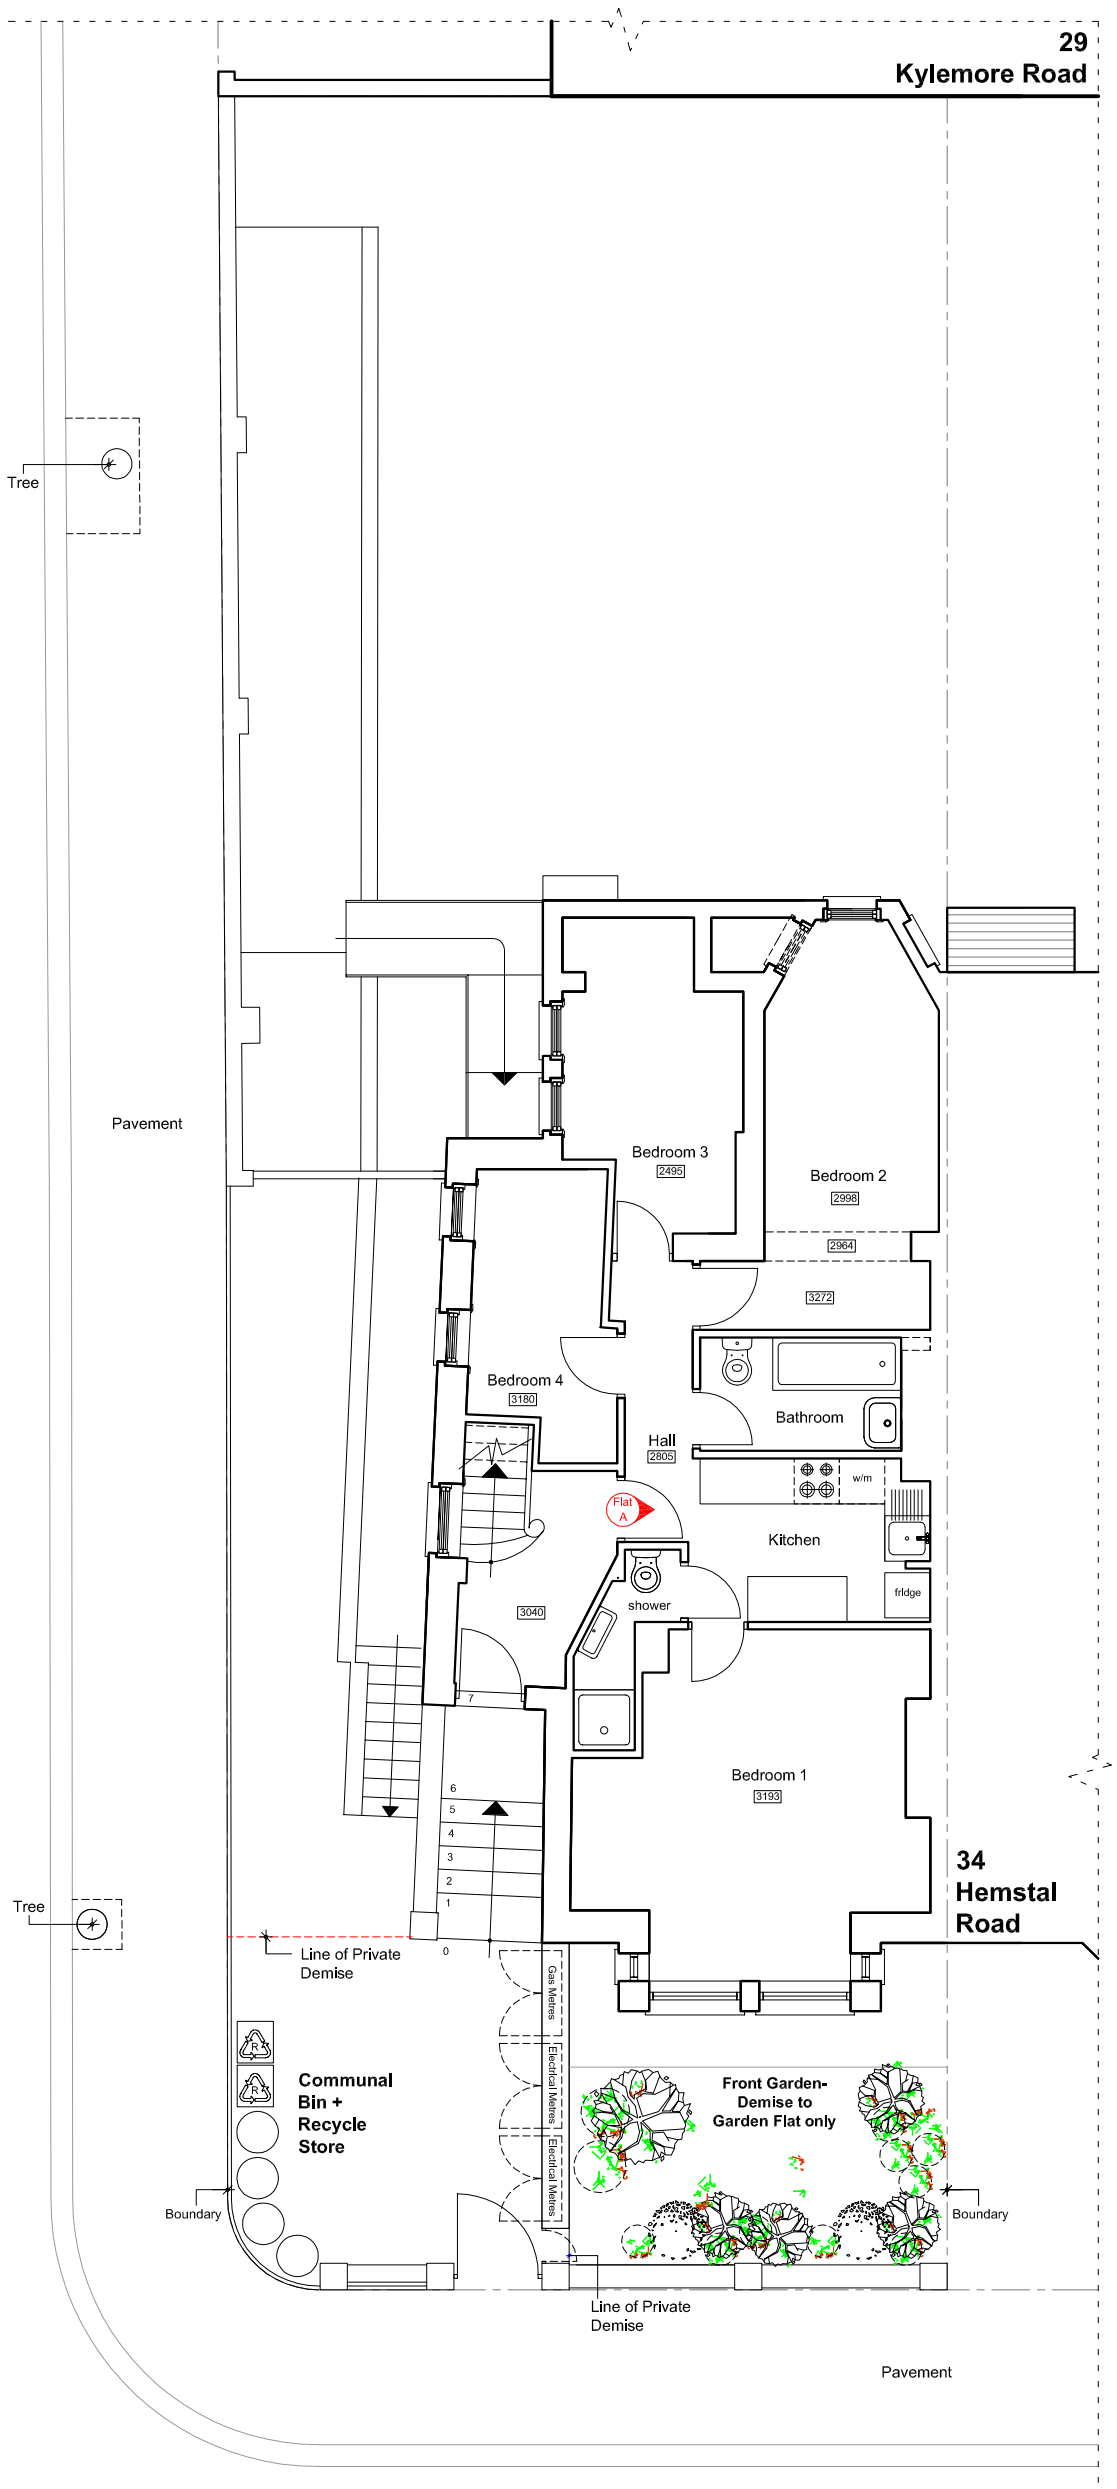

Existing Upper Ground Floor Plan

Notes
Do not scale from this drawing
Report any discrepancies
Copyright owned by Andreas + Buxton Associates

0m 1 2 3 4 5 **1:100**
0m 10 20 30 40 50 **1:1250**

Andreas + Buxton Associates
CHARTERED ARCHITECT + INTERIOR DESIGNERS
50 Norman Court 395 Nether Street London N3 1QQ UK
T. +44 (0)20 8371 6625 **E.** andreasc73@me.com

Rev	Date

Drawing Status: **Planning**

Project	Project Description	Drawing Name	Date	Scale:	Drg. No.	Rev.
Garden Flat 36 Hemstal Road London NW6 2AL	**Erection of single storey outbuilding in the rear garden with off-Street parking space on rooftop, single storey side & rear extensions to lower ground floor flat;**	**Existing Upper Ground Floor Plan**	**27/05/2014**	**1:100 @ A3**	**Hemstal/14/A/05**	