EXISTING GROUND FLOOR PLAN
SCALE 1:50

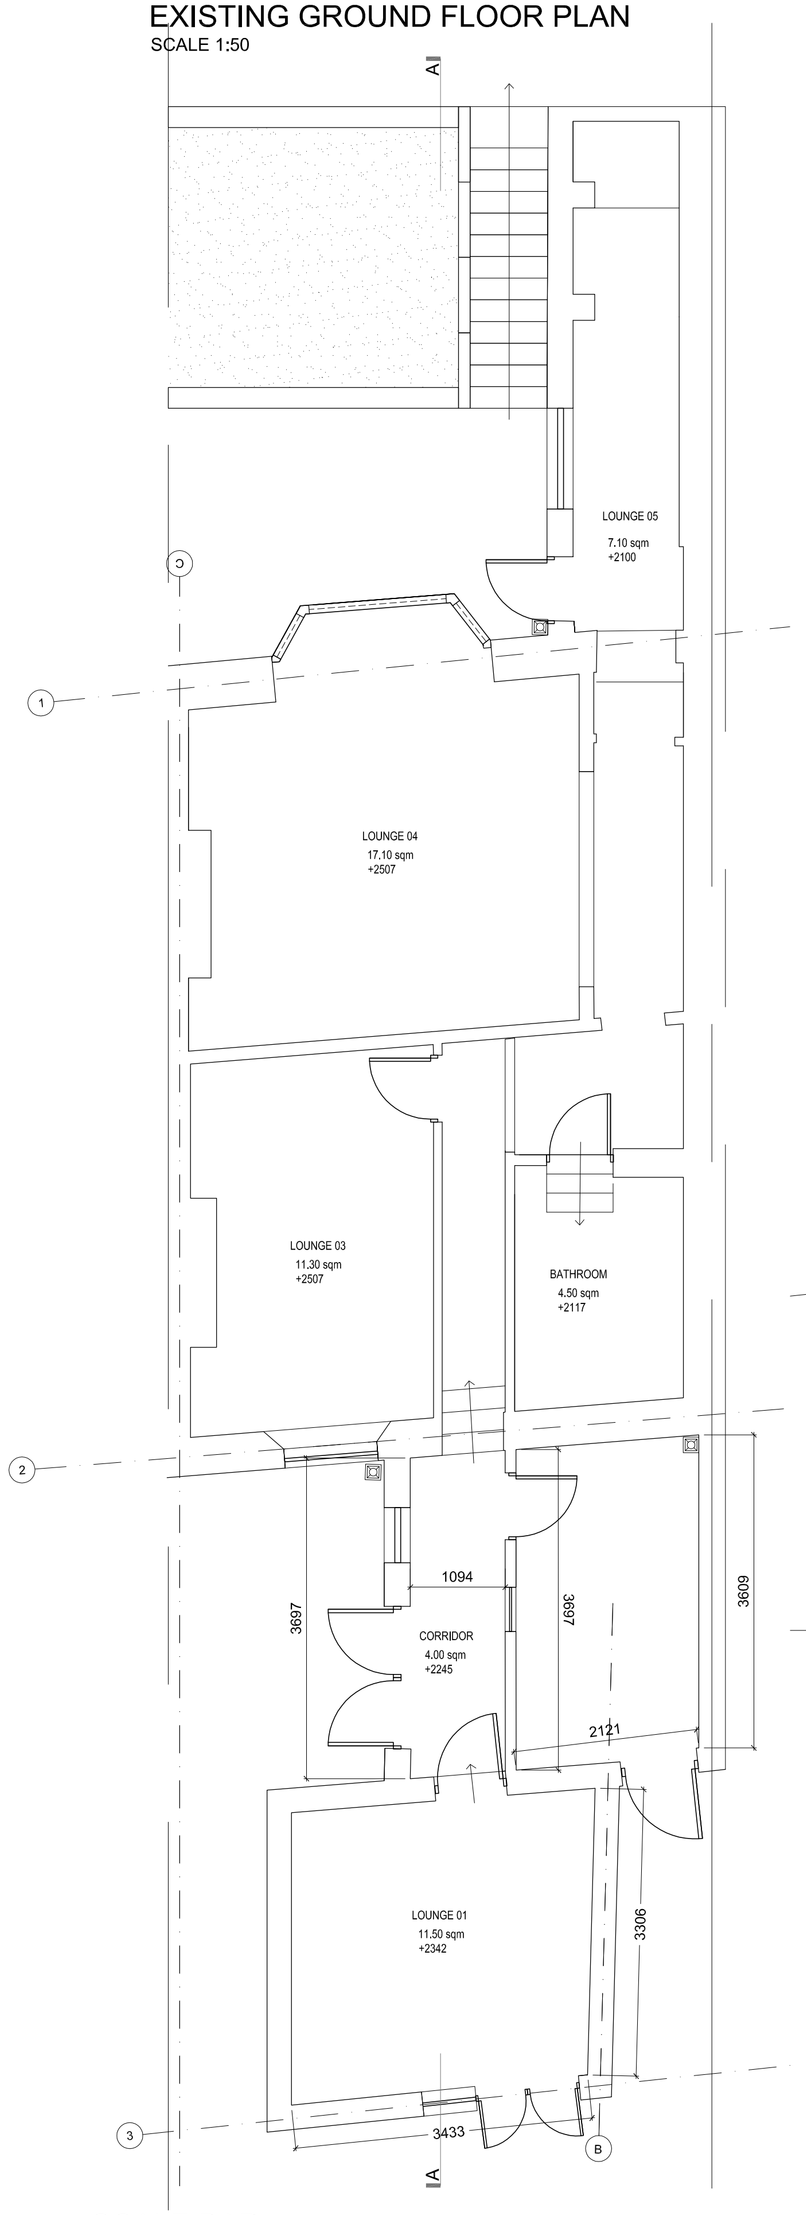

SCALE BAR
SCALE 1:50

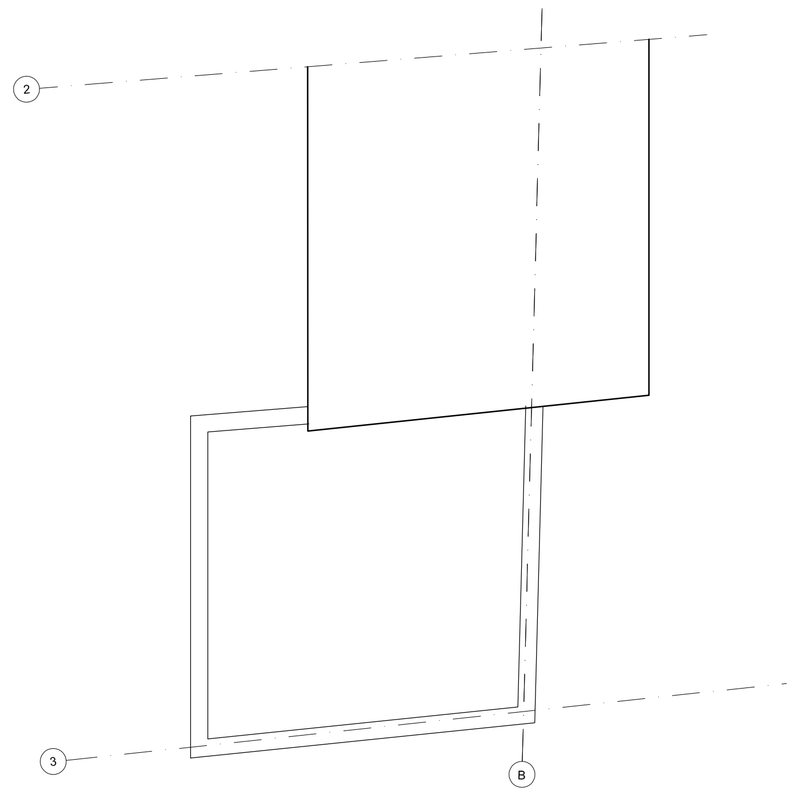

EXISTING ROOF PLAN
SCALE 1:50

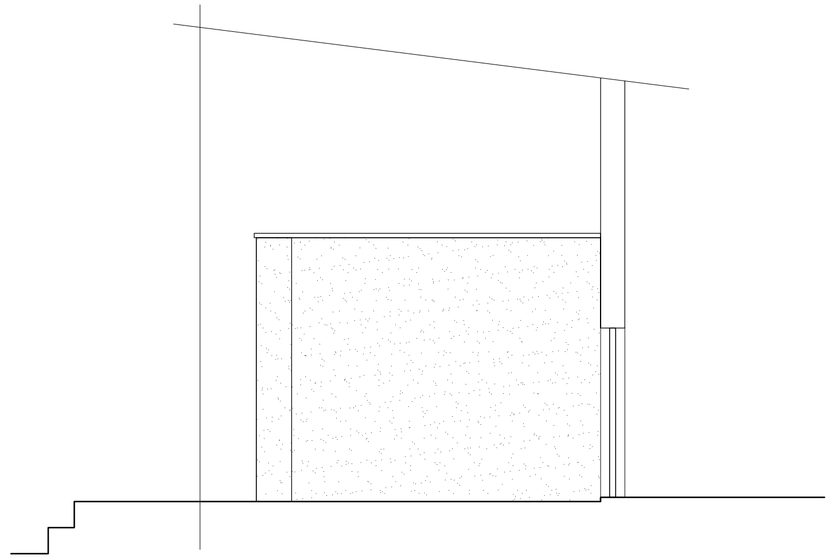

EXISTING SIDE ELEVATION
SCALE 1:50

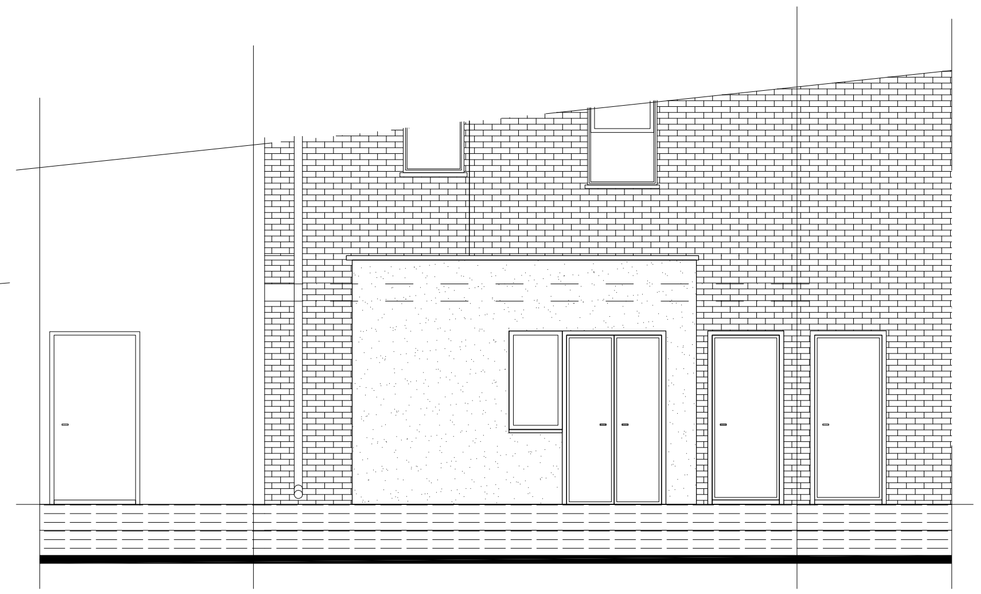

EXISTING FRONT ELEVATION
SCALE 1:50

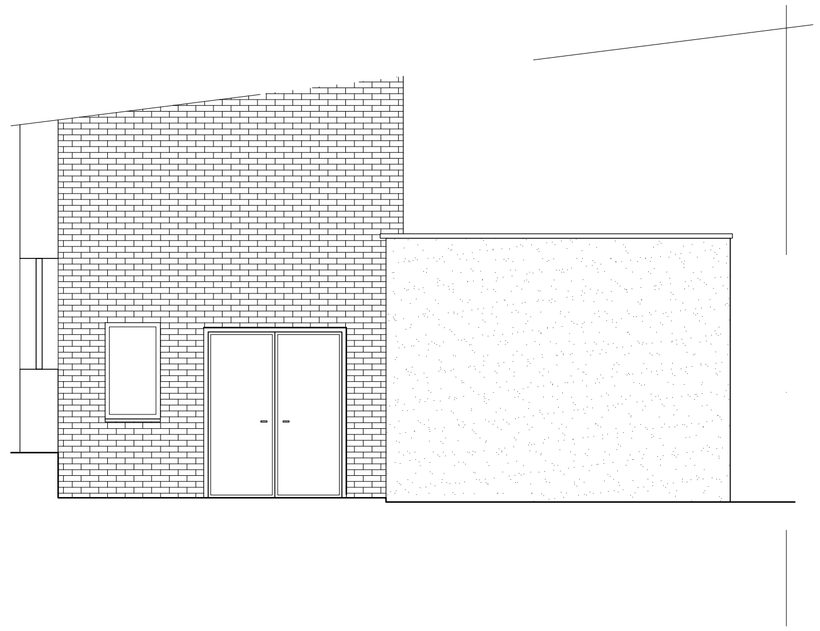

EXISTING SIDE ELEVATION
SCALE 1:50

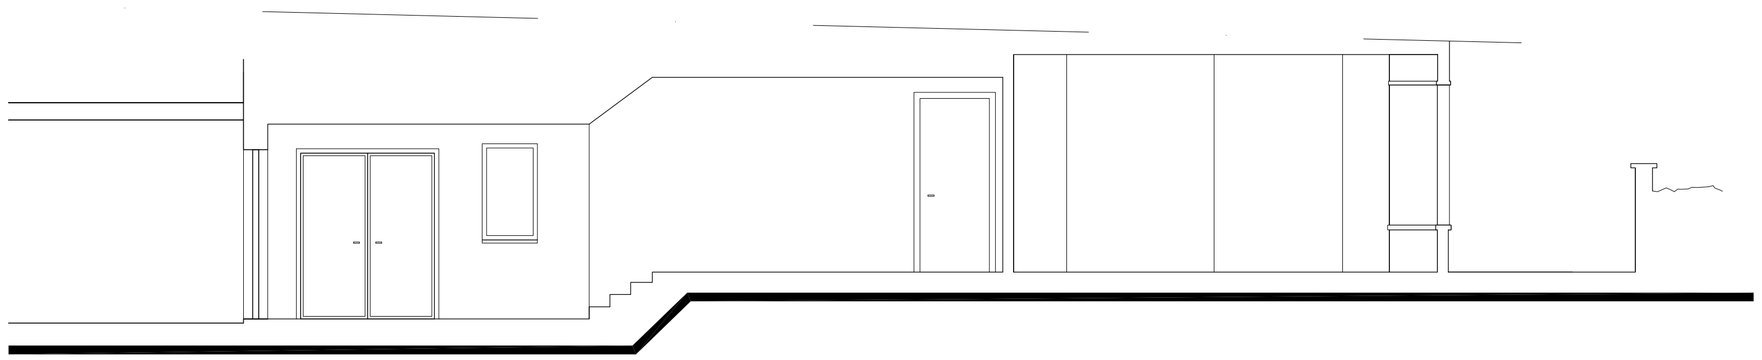

EXISTING SECTION A-A
SCALE 1:50

© This drawing is the property of **BLUE LIME** who retain the sole copyright of its contents & it may not be reproduced in part or in whole without written permission

LEGEND:

NO DIMENSIONS TO BE SCALED FROM THIS DRAWING ALL DIMENSIONS BE VERIFIED ON SITE

OS MAP
SCALE 1:1250

PLOT AREA
457 m2

EXISTING FLOOR AREA

GROUND FLOOR AREA: 55.5m2

PROPOSED FLOOR AREA

GROUND FLOOR AREA: 74.8m2

PROPOSED AREA OF EXTENSION :
- **GROUND FLOOR Rear extension 19.9m2**

Total area to be extend : 19.9m2

Amendments:

Rev	Int..	Date	Description

Project:
84 A Hill Field Rd

Title:
EXISTING GROUND & ROOF PLAN ELEVATIONS, SECTION

Bluelime LTD
Unit 3
17-19 Bonny Street
London
NW1 9PE

T: +44 (0) 844 800 5711
F: +44 (0) 844 800 5659

E: info@bluelimeltd.com
W: www.bluelimeltd.com

PLANNING DRAWINGS

Drawn By:	Scale:	Date:
AMC	1:50@ A1	16/05/14

Drawing Number: BLC-1445 -EP-100

Revision: