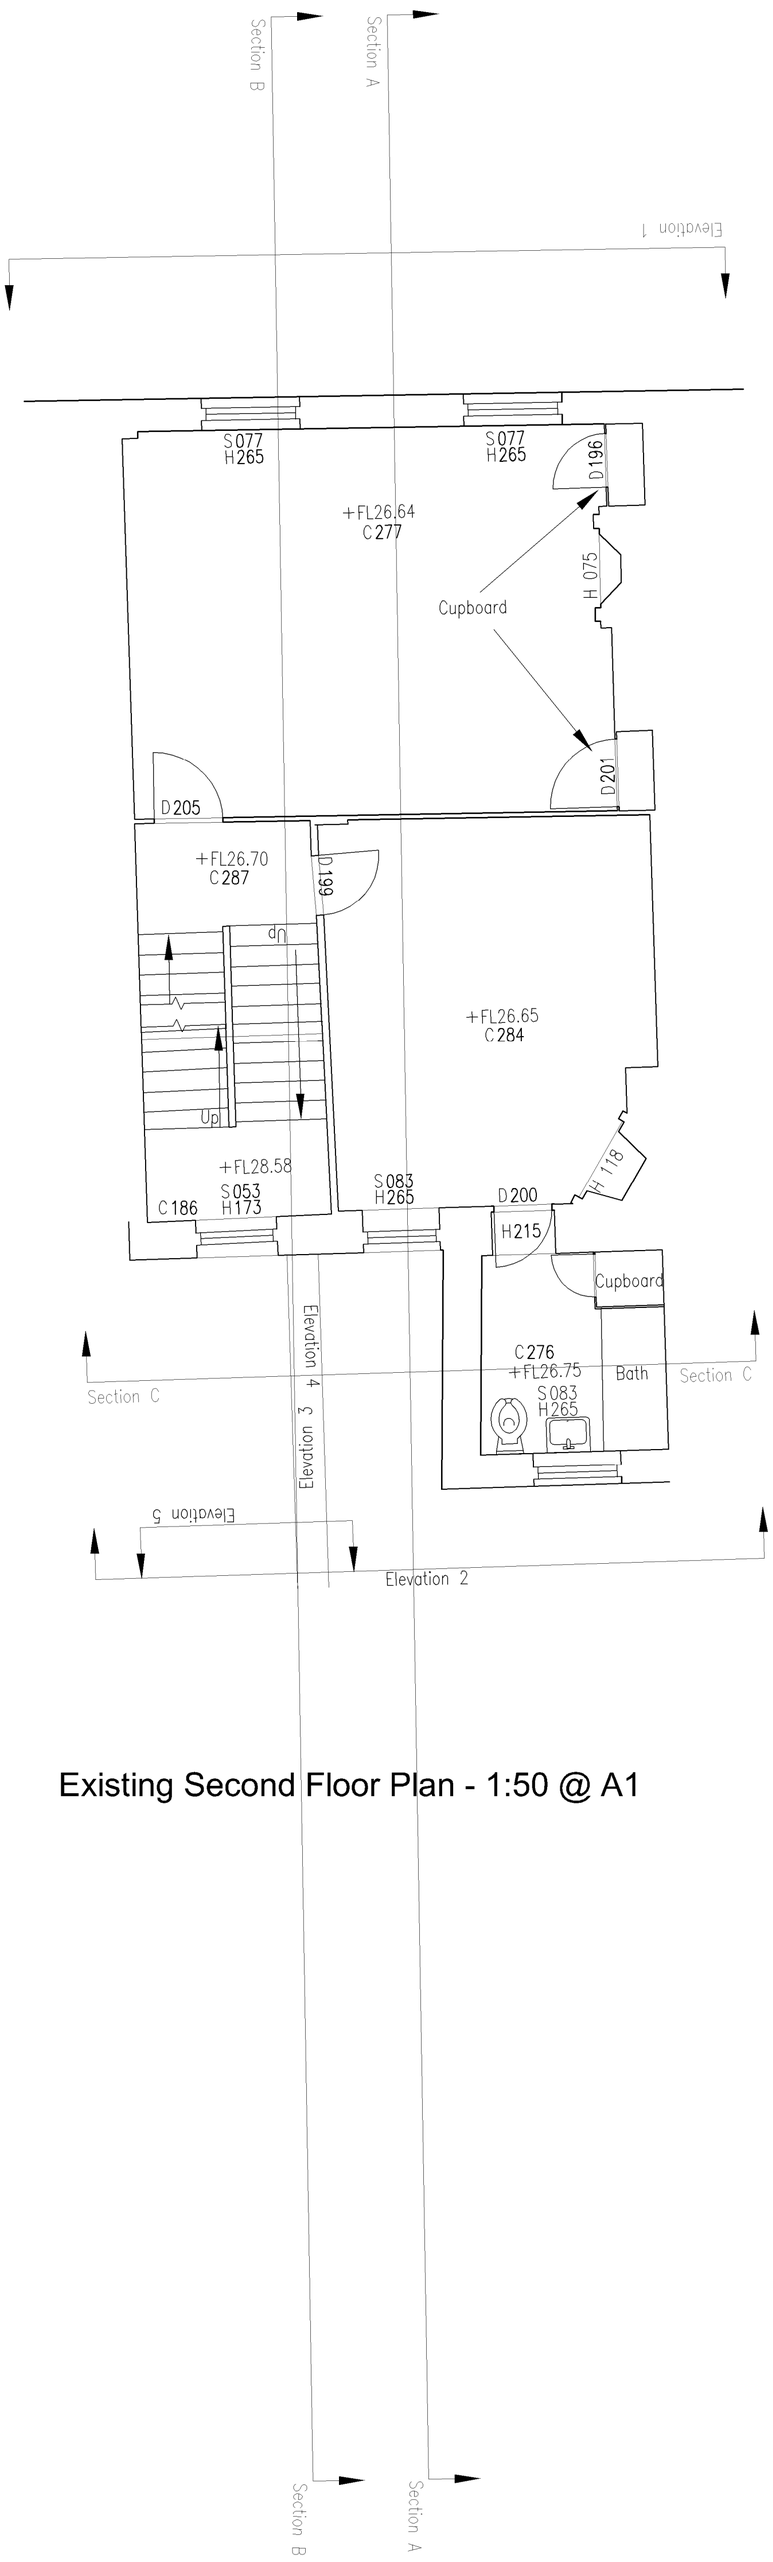

Existing Second Floor Plan - 1:50 @ A1

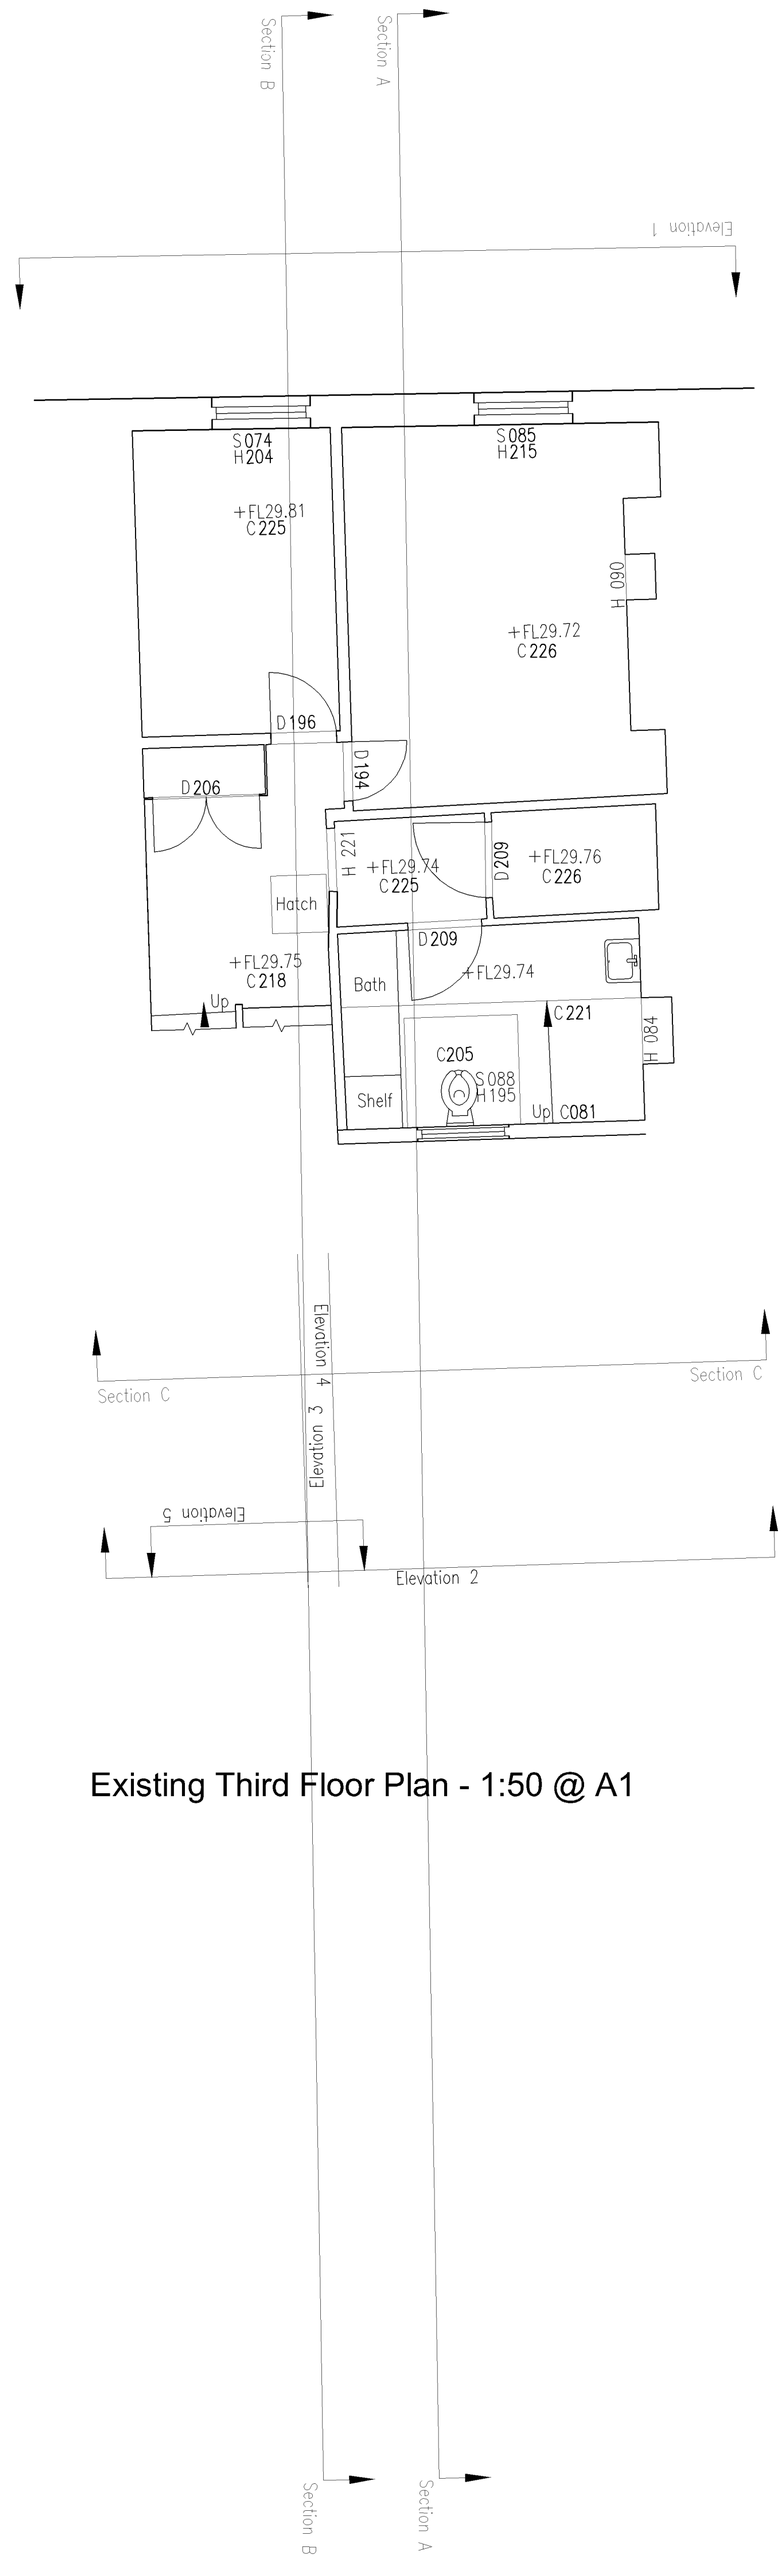

Existing Third Floor Plan - 1:50 @ A1

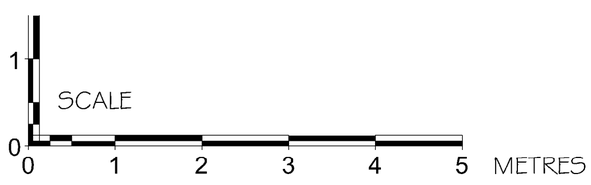

ALL DIMENSIONS APPROXIMATE

SCHEME DESIGN SUBJECT TO
STRUCTURAL ENGINEER /SERVICES ENGINEER,
& PLANNERS COMMENT

FOR PLANNING

| A | 27/05/14 | Section lines added | ST |

BB PARTNERSHIP LTD
CHARTERED ARCHITECTS
THE TRAFALGAR . 17 REMINGTON STREET . LONDON N1 8DH
TEL . 020 7336 8555 FAX . 020 7336 8777
e-mail . architect@bbpartnership.co.uk

client	J GOLDRING
project	34 LAMB'S CONDUIT STREET
drawing	EXISTING SECOND AND THIRD FLOOR PLANS
date 03/2014	scale 1:50 @ A1 / drawn by st
drg.no. FCI_005	rev. A

do not scale . check all dimensions on site ©

© 2010 BB PARTNERSHIP LIMITED
ALL RIGHTS RESERVED