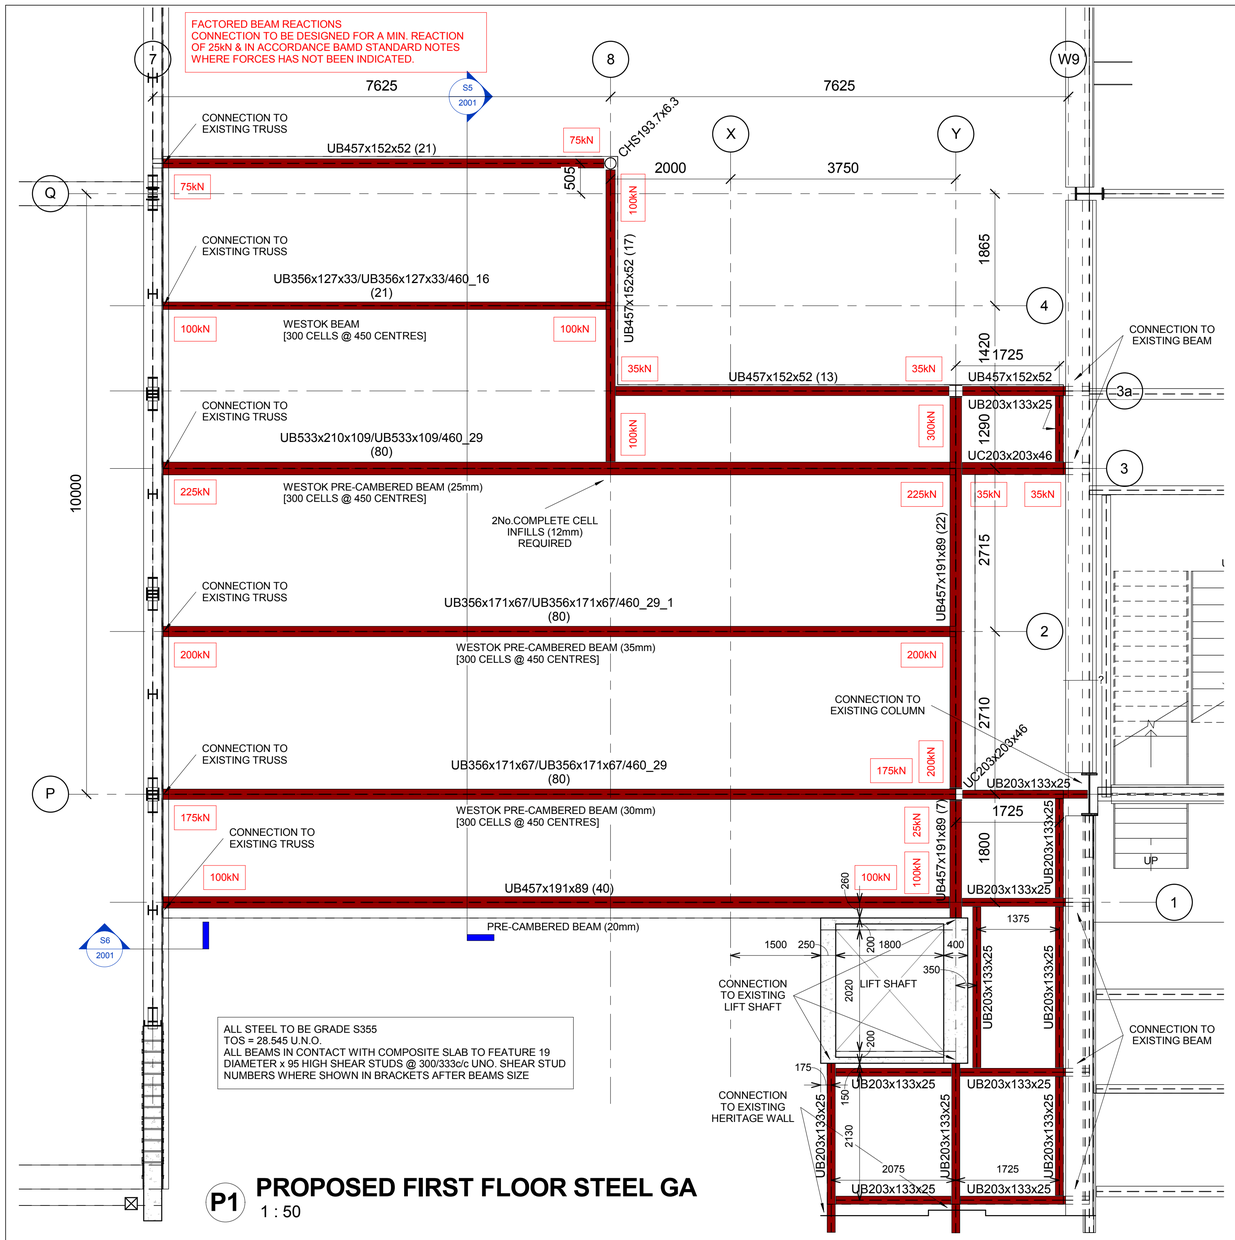

P1 PROPOSED FIRST FLOOR STEEL GA
1 : 50

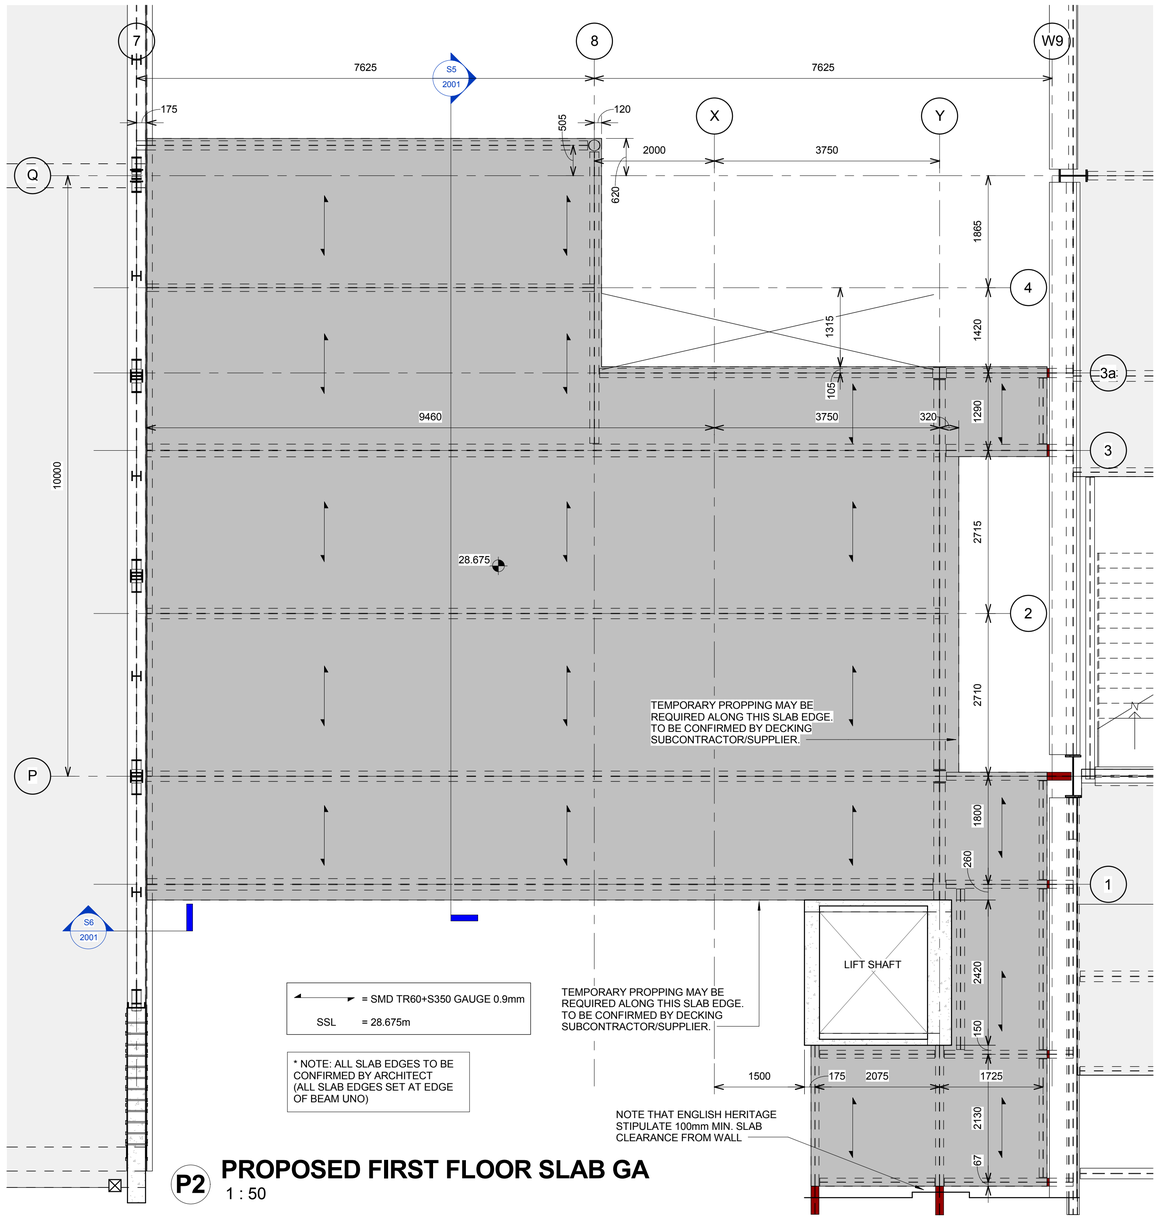

P2 PROPOSED FIRST FLOOR SLAB GA
1 : 50

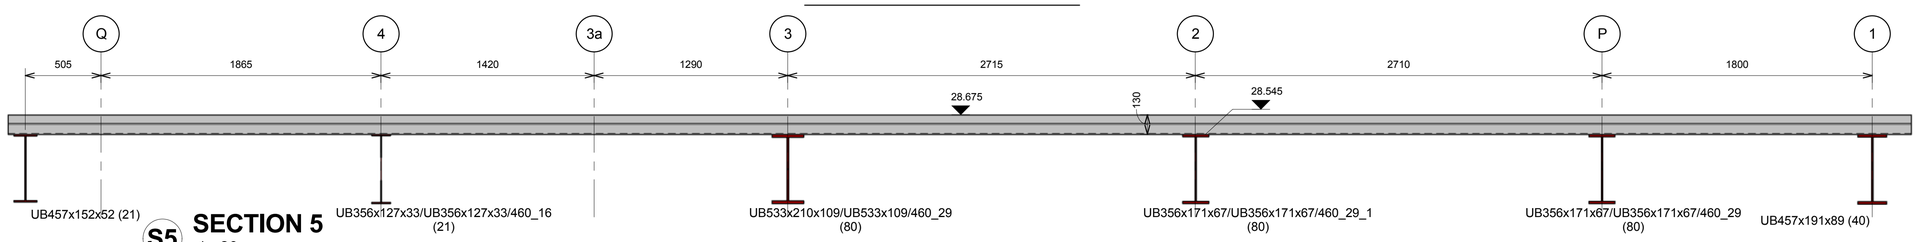

S5 SECTION 5
1 : 20

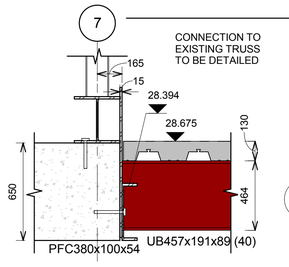

S6 SECTION 6
1 : 20

DO NOT SCALE FROM THIS DRAWING

rev	by	date	van / can	chkd	amendments
B	Zia	19 03 14		MZ	MEZZANINE STRUCTURE REDRAWN. ISSUED FOR FINAL APPROVAL.

ARGENT

key plan

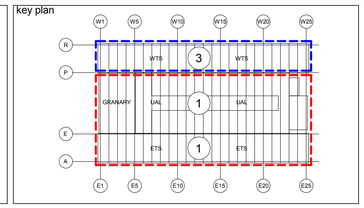

bam
BAM Design Ltd
An operating company of BAM Construct UK Ltd
Centrium Business Park
Griffiths Way, St Albans
Herts, AL1 2RD
Tel (01727) 894200
E-mail design@bam.co.uk

Architecture
Structural Engineering
Environmental Services
Interior Design
Feasibility Studies
3D Visualisation

project
DISHOOM STABLES UNIT
KING'S CROSS WTS

title
PROPOSED FIRST FLOOR GA AND DETAILS

drawing status	FINAL APPROVAL
contract no.	-
scale	As indicated @ A1
client ref.	-
date	28/01/14
drawn by	MSL
checked by	MZ
drawing no	4346 STRU 2001 B