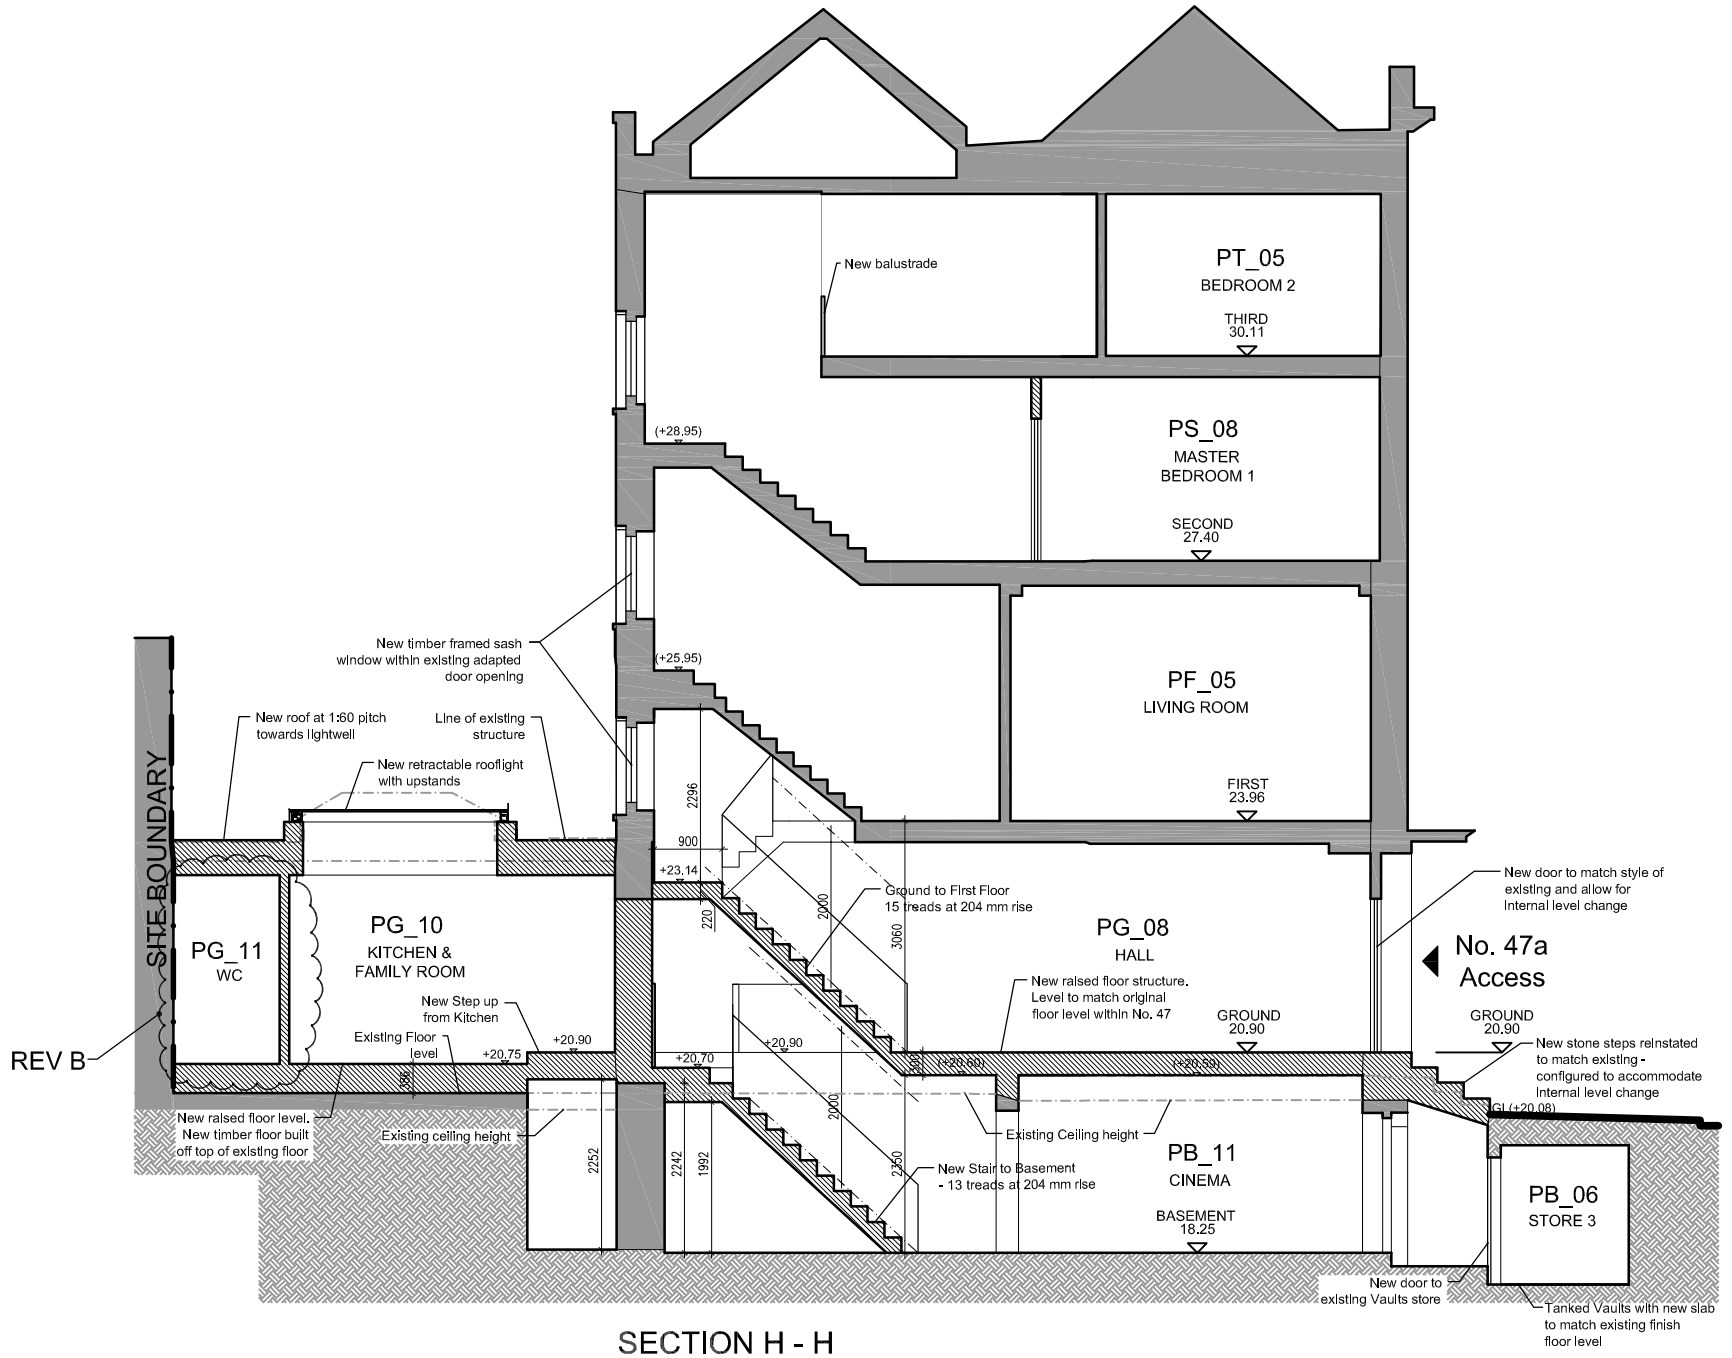

SECTION H - H

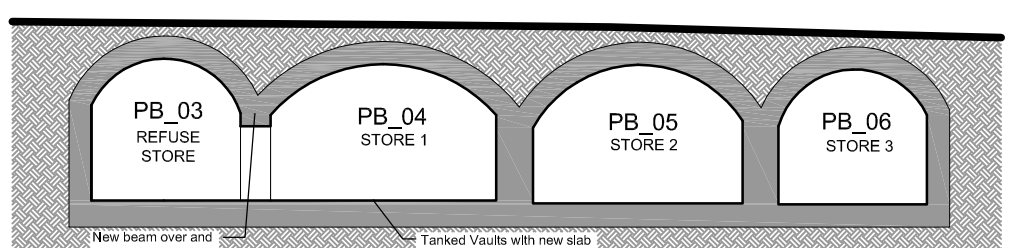

SECTION 1 - 1

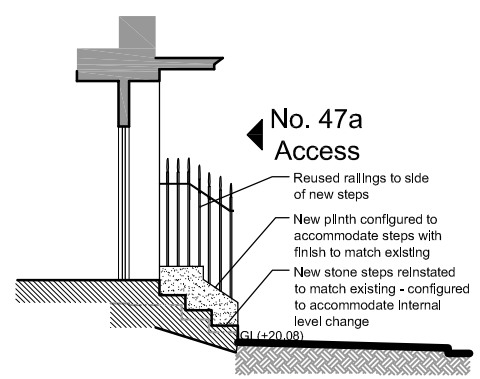

SECTION THROUGH STEPS

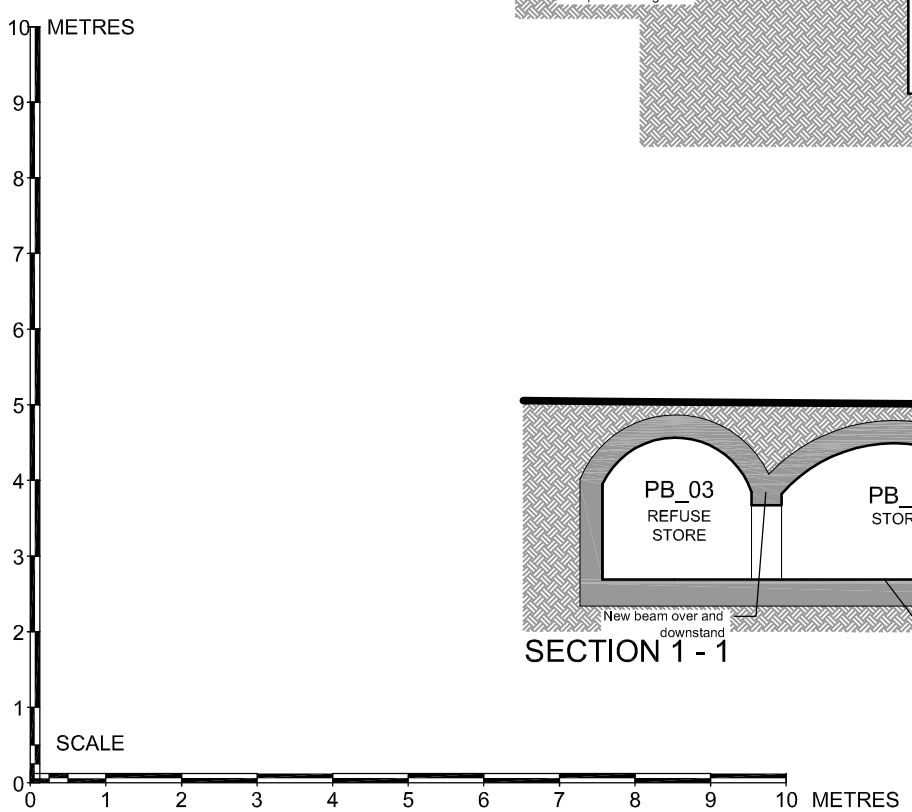

Key	
Existing Walls	
New walls	
New floor	
Structure over	
Existing Level	(+20.60)
Proposed Level	+20.90

DRAWING BASED ON SURVEY PRODUCED BY 'LASER SURVEYS'

ALL DIMENSIONS AND AREAS APPROXIMATE

PLANNING

B	02.06.14	Drawings revised in accordance with Lifetime Homes criteria	TM
A	11.02.14	Drawings updated to respond to Pre-Application comments	TM

BB PARTNERSHIP LTD
CHARTERED ARCHITECTS
THE TRAFALGAR . 17 REMINGTON STREET . LONDON N1 8DH
TEL . 020 7336 8555 FAX . 020 7336 8777
e-mail . architect@bbpartnership.co.uk

client

project: 46-47 Bedford Row, London WC1R 4LR

drawing: Proposed Section H-H, 1-1 and Section through steps

date	scale	drawn by
26.11.13	1:50@A1, 1:100@A3	TM

drg.no.	rev.		
FAS_222	A	B	

© 2010 BB PARTNERSHIP LIMITED
ALL RIGHTS RESERVED