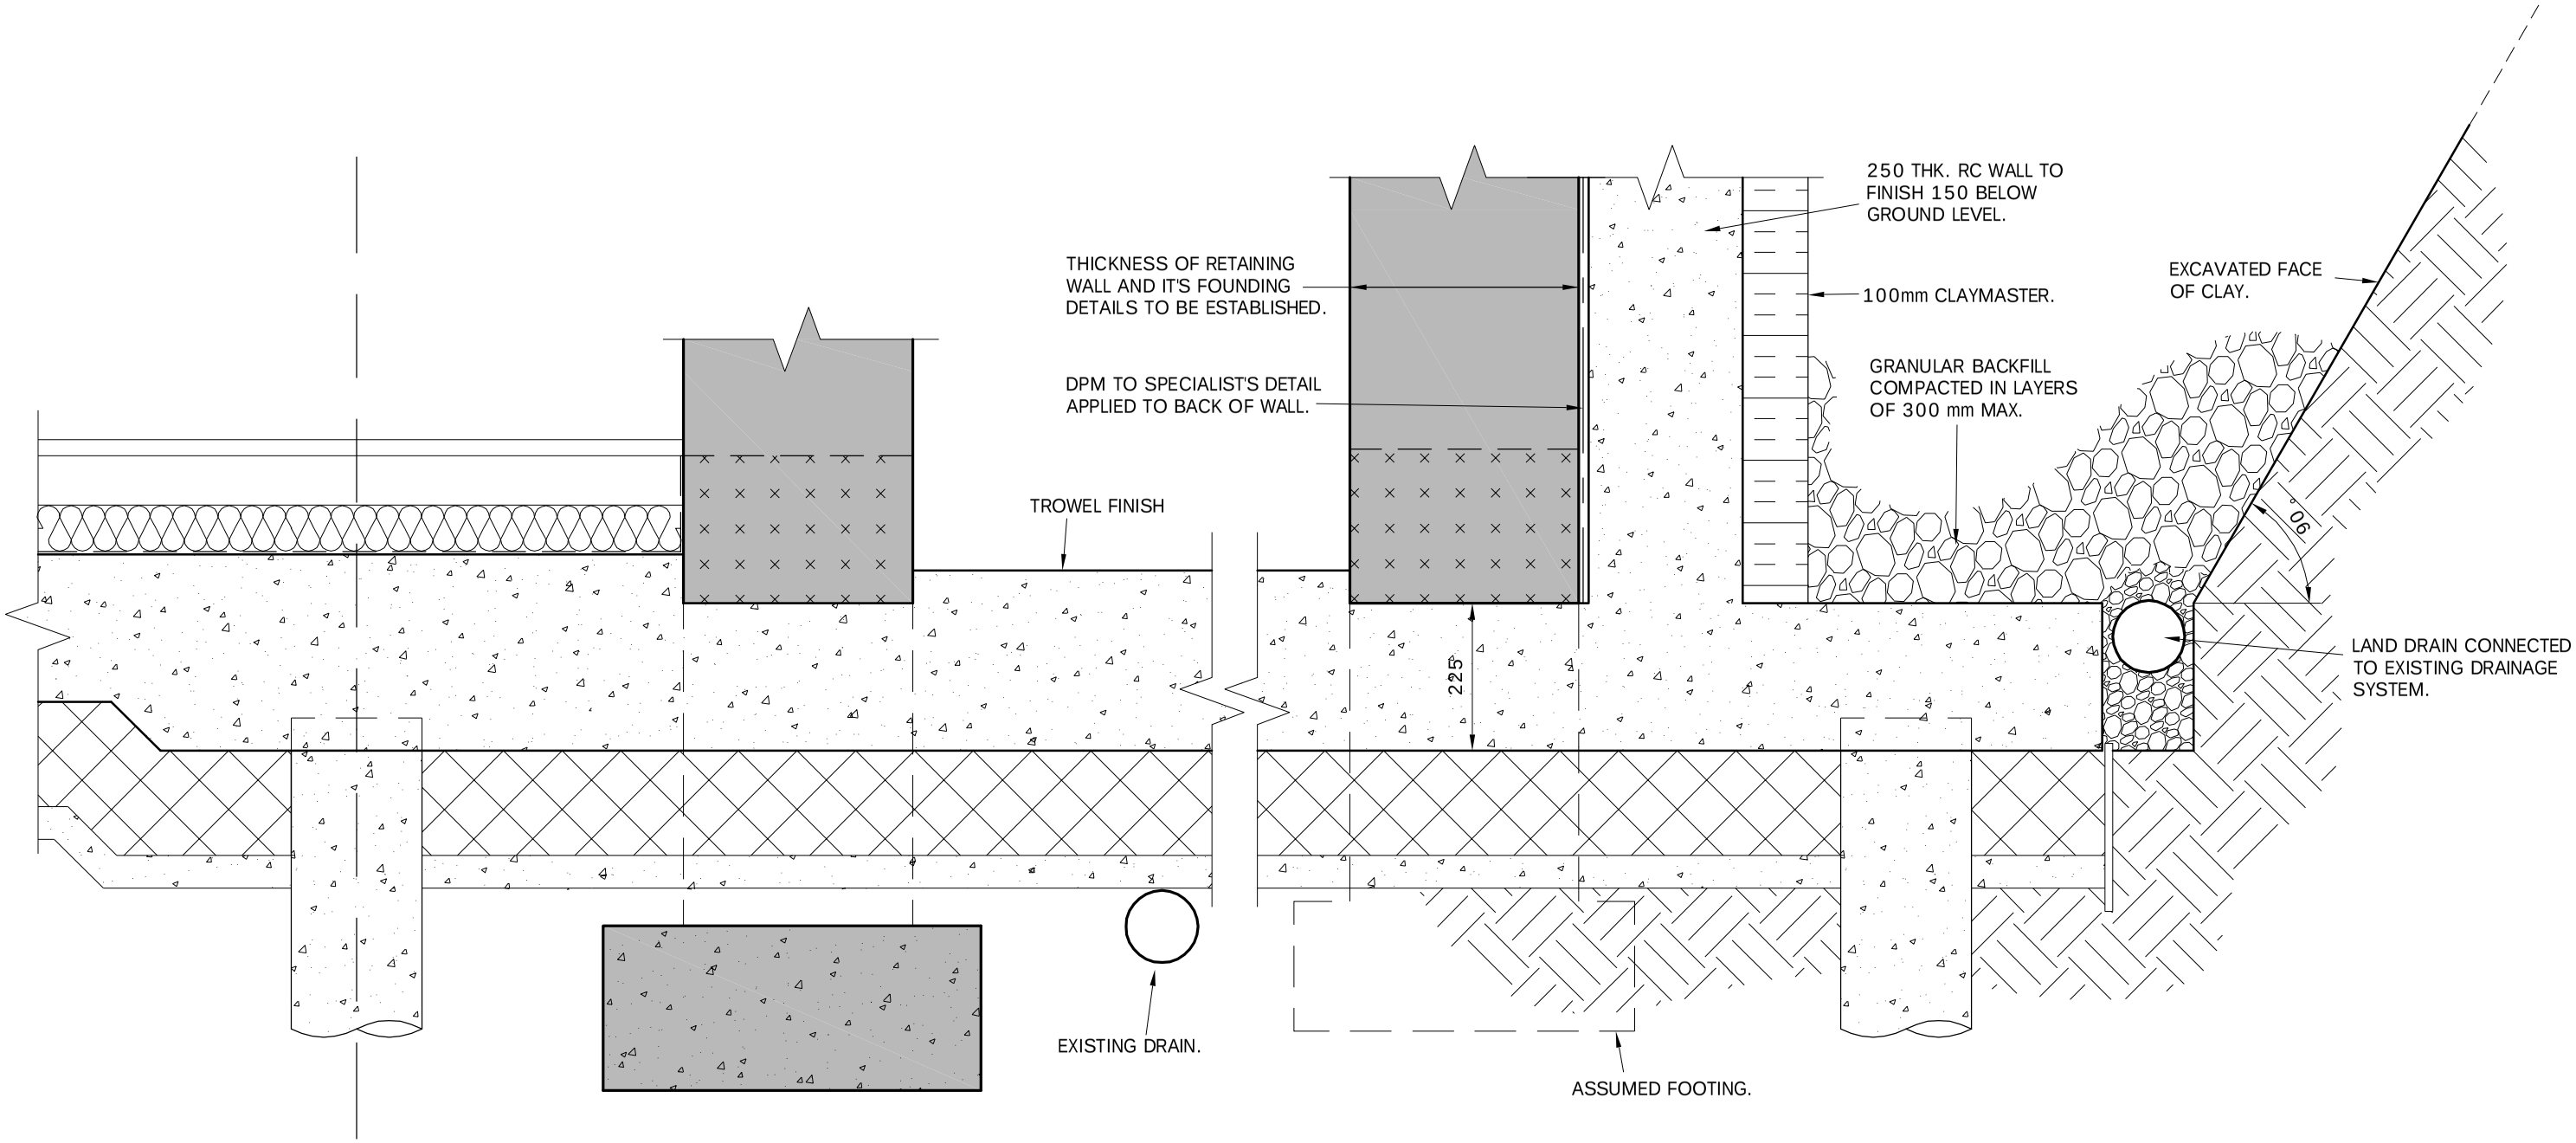

SECTION 3 - 3

Rev	Date	Alteration

MICHAEL CHESTER & PARTNERS
Consulting Civil and Structural Engineers

8 Hale Lane London NW7 3NX tel 020 8959 9119 fax 020 8959 9662

SECTIONS - SHEET 2

Date MAR 14	Drg No	Rev
Drawn VP	13100 /11	
Scale 1:10		

Project
24 PARK VILLAGE EAST
LONDON N1