EXISTING FRONT ELEVATION
/148 Kentish Town Road/
Scale:1:50

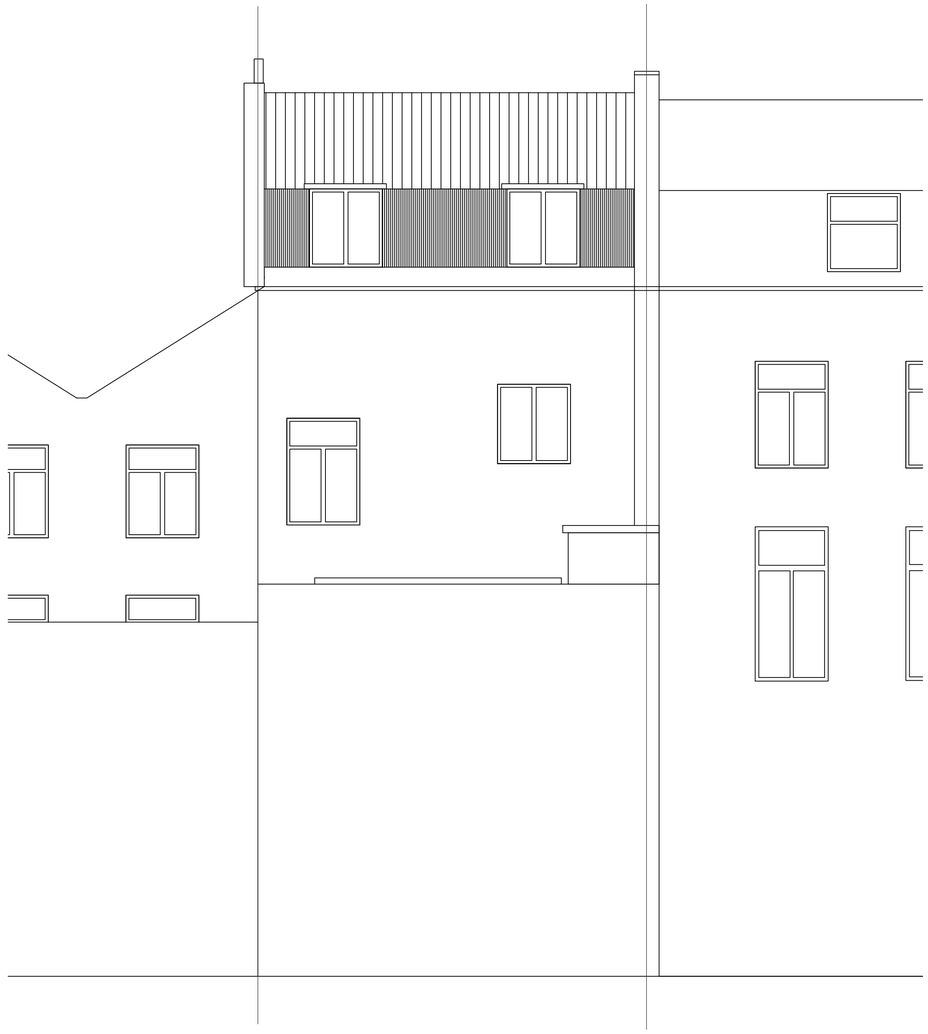

EXISTING REAR ELEVATION
Scale:1:50

25m SCALE 1:1250
10m SCALE 1:500
1m SCALE 1:100
1m SCALE 1:50

REVISION	DATE	DESCRIPTION	REVISION	DATE	DESCRIPTION

59 Green Leys
Nottingham, NG2 7RX
t: +44 (0)115 921 52 52
f: +44 (0)844 443 52 50
e: info@gaadesign.co.uk

GA&A DESIGN LTD

CLIENT NAME : Docklock Ltd
PROJECT NAME : 148 Kentish Town Road London NW1
DRAWING TITLE : Existing Front & Rear Elevations

PROJECT NO.	DRAWING NO.	REV.	SCALE(S)	STATUS	DATE DRAWN	DRAWN BY	CHECKED BY
364	A1 - 202	-	1:50 @A1	PLANNING	12.05.2014	ASM	SSB

© This drawing is copyright. Figured dimensions only to be taken from this drawing. All dimensions to be checked on site. Architects to be informed immediately of any discrepancies before work proceeds.

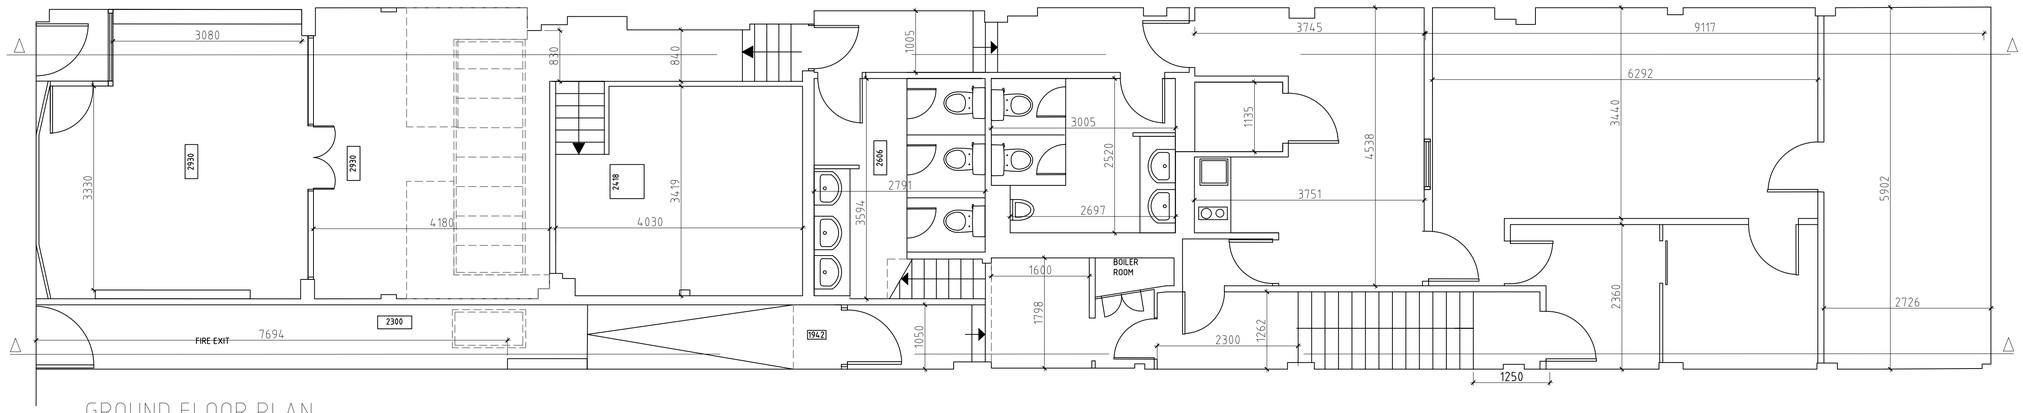

GROUND FLOOR PLAN
A= 73.43 sq.m

LOWER GROUND FLOOR PLAN

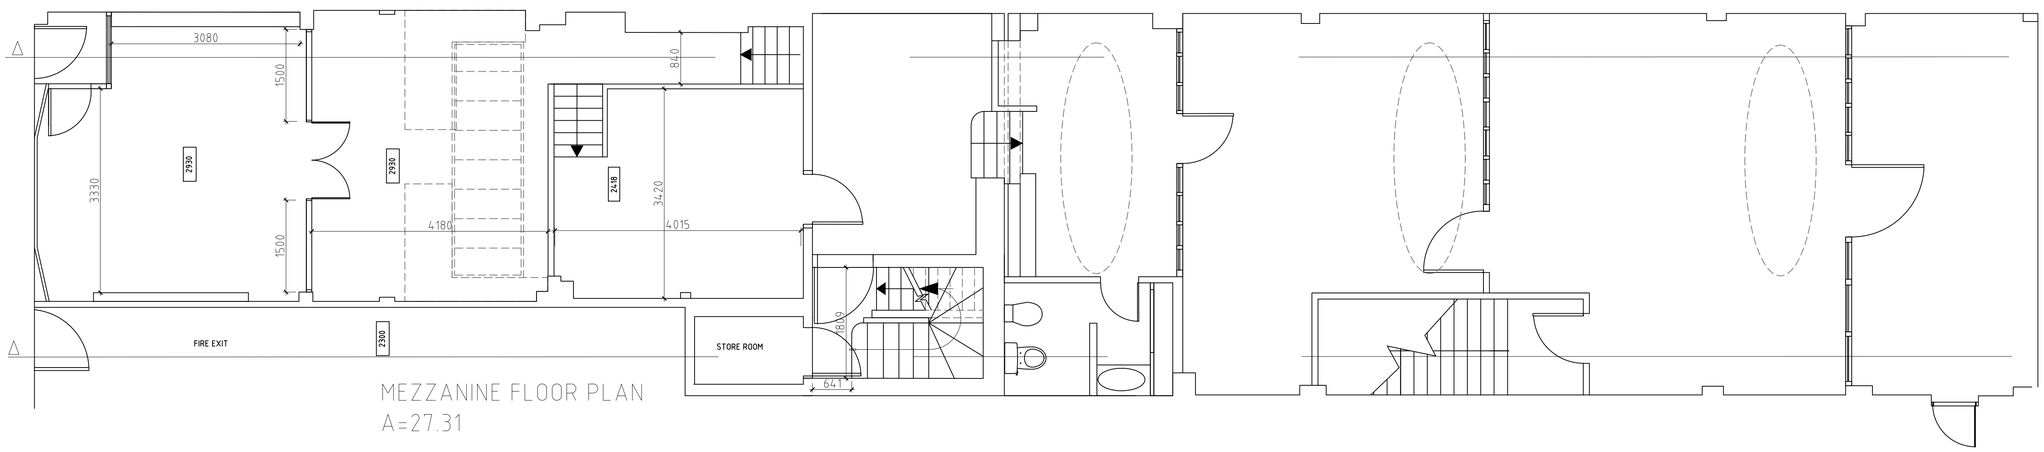

MEZZANINE FLOOR PLAN
A=27.31

construction /FLOOR/ Thickness: 280mm

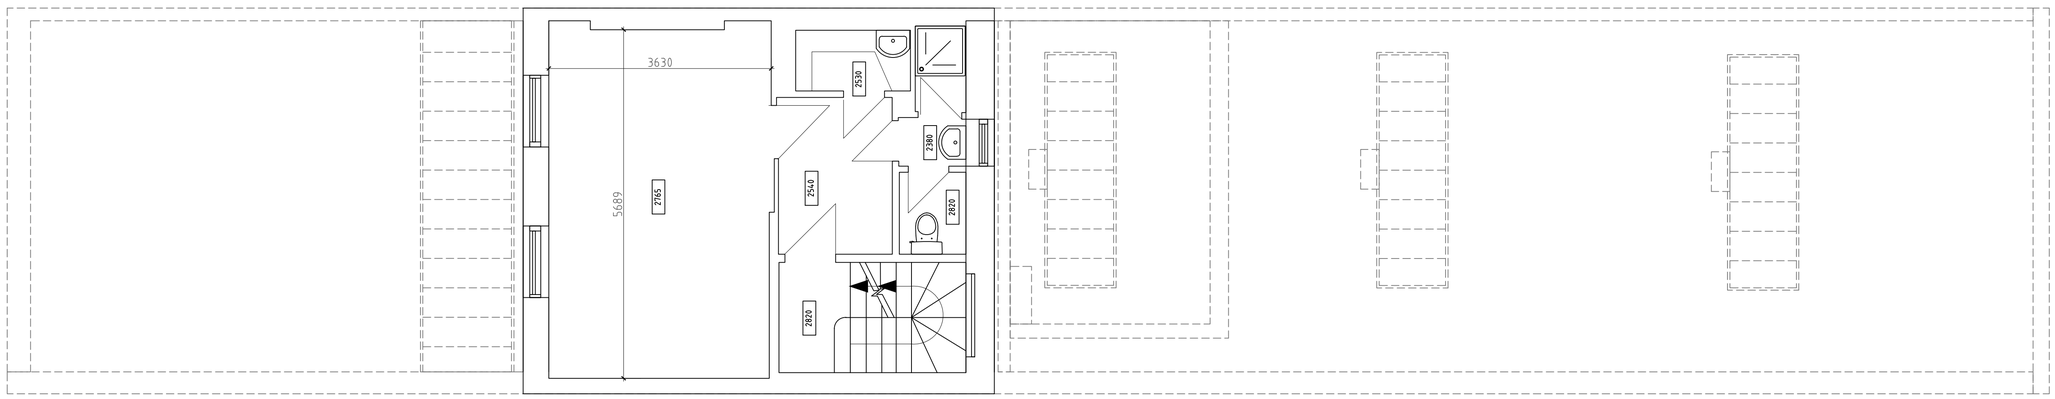

FIRST FLOOR

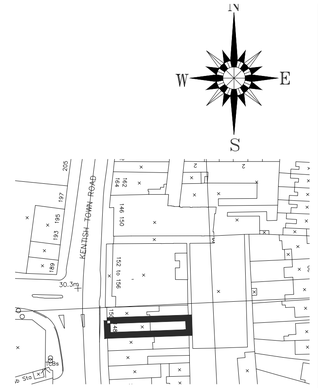

SITE LOCATION PLAN
Sale:1:1250

GROUND, MEZZ &
FIRST FLOOR PLANS
Scale:1:50

25m SCALE 1:1250
10m SCALE 1:500
1m SCALE 1:100
1m SCALE 1:50

REVISION	DATE	DESCRIPTION	REVISION	DATE	DESCRIPTION

59 Green Leys
Nottingham, NG2 7RX
t: +44 (0)115 921 52 52
f: +44 (0)844 443 52 50
e: info@gaadesign.co.uk

GA&A DESIGN LTD

CLIENT NAME : Docklock Ltd
PROJECT NAME : 148 Kentish Town Road London NW1
DRAWING TITLE : Existing Ground, Mezz & First Floor Plans

PROJECT NO.	DRAWING NO.	REV.	SCALE(S)	STATUS	DATE DRAWN	DRAWN BY	CHECKED BY
364	A1 - 200	-	1:50 @A1	PLANNING	12.05.2014	ASM	SSB

© This drawing is copyright. Figured dimensions only to be taken from this drawing. All dimensions to be checked on site. Architects to be informed immediately of any discrepancies before work proceeds.