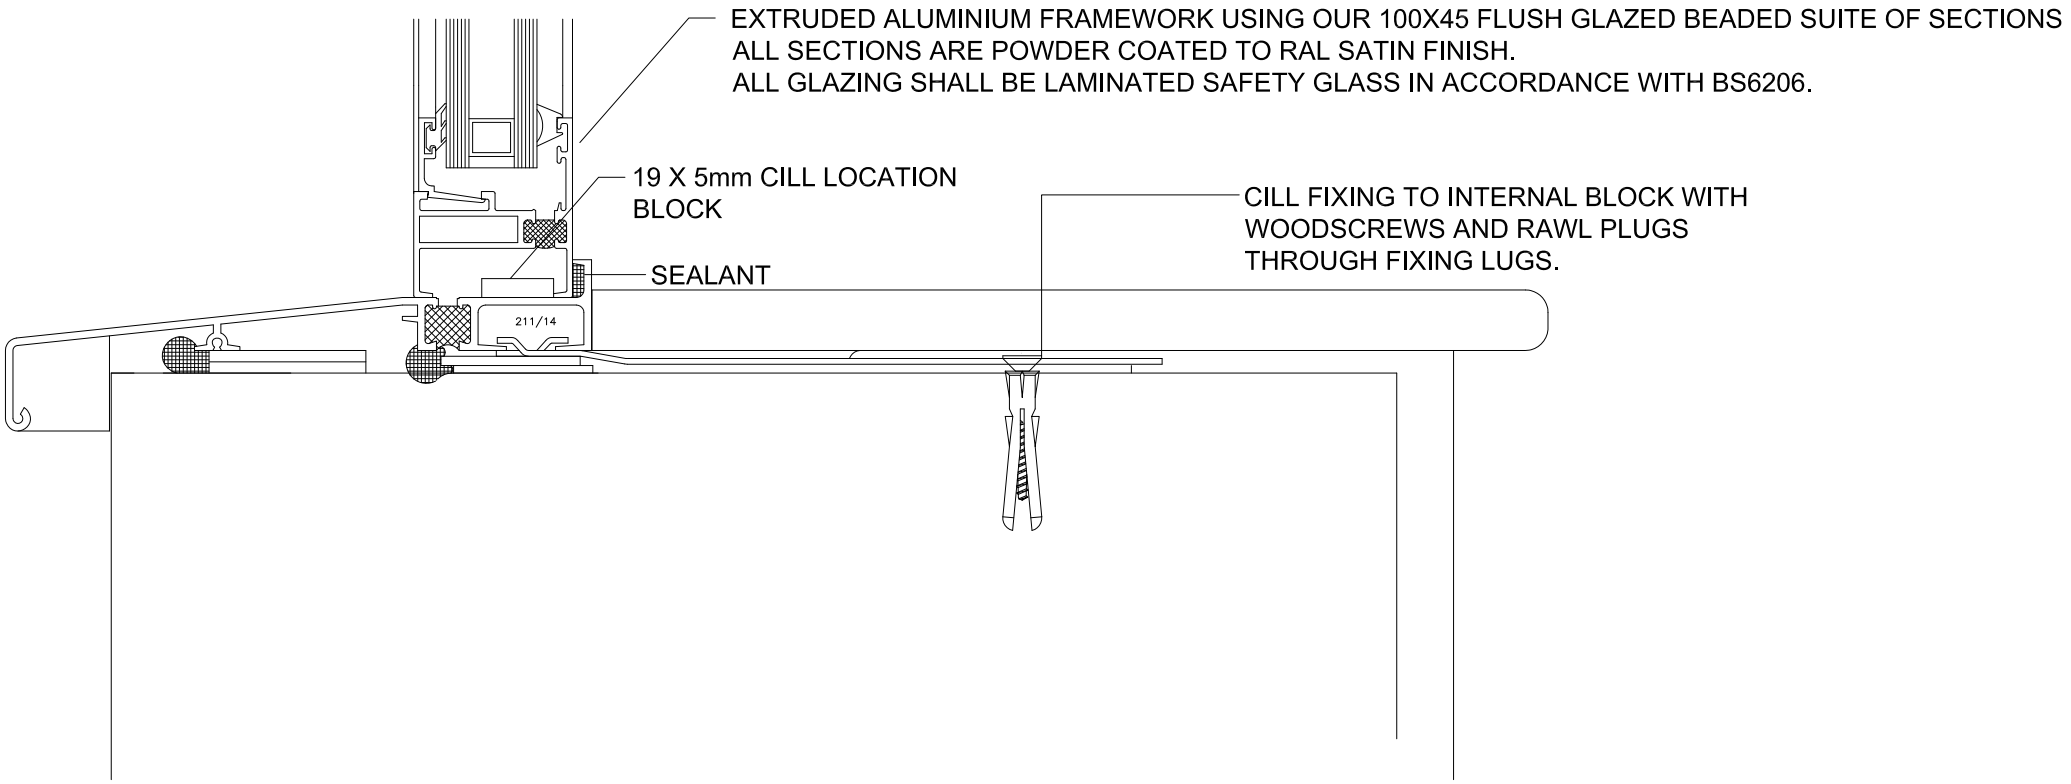

DETAIL1
PROPOSED SECTION THROUGH NEW WINDOW

SCALE 1:2

Company Registration No. 3678965
VAT Registration No. 723652246
Registered in England & Wales
Copyright of this drawing is reserved by resolution interiors and the drawing is issued on the condition that it is not copied, reproduced or disclosed to a third party without consent.
Lufton 2000 Business Park,Yeovil,
Somerset. BA22 8GR
Cell +44 (0)01935 422700
Fax +44 (0)01935 422724
Email - hello@resolutioninteriors.com
Website - resolutioninteriors.com

Notes:

REV	INIT	DETAILS	DATE

Client: BUDGENS

Status: FOR PLANNING

Date: 21.05.14 | Drawn by: EF | Scale: 1:2@A4

(To scale @ A3 is half A1)

Title: SECTION THROUGH NEW WINDOW

Project: BELSIZE PARK

Drawing no. 9640-101-03