DO NOT SCALE THIS DRAWING.

Notes

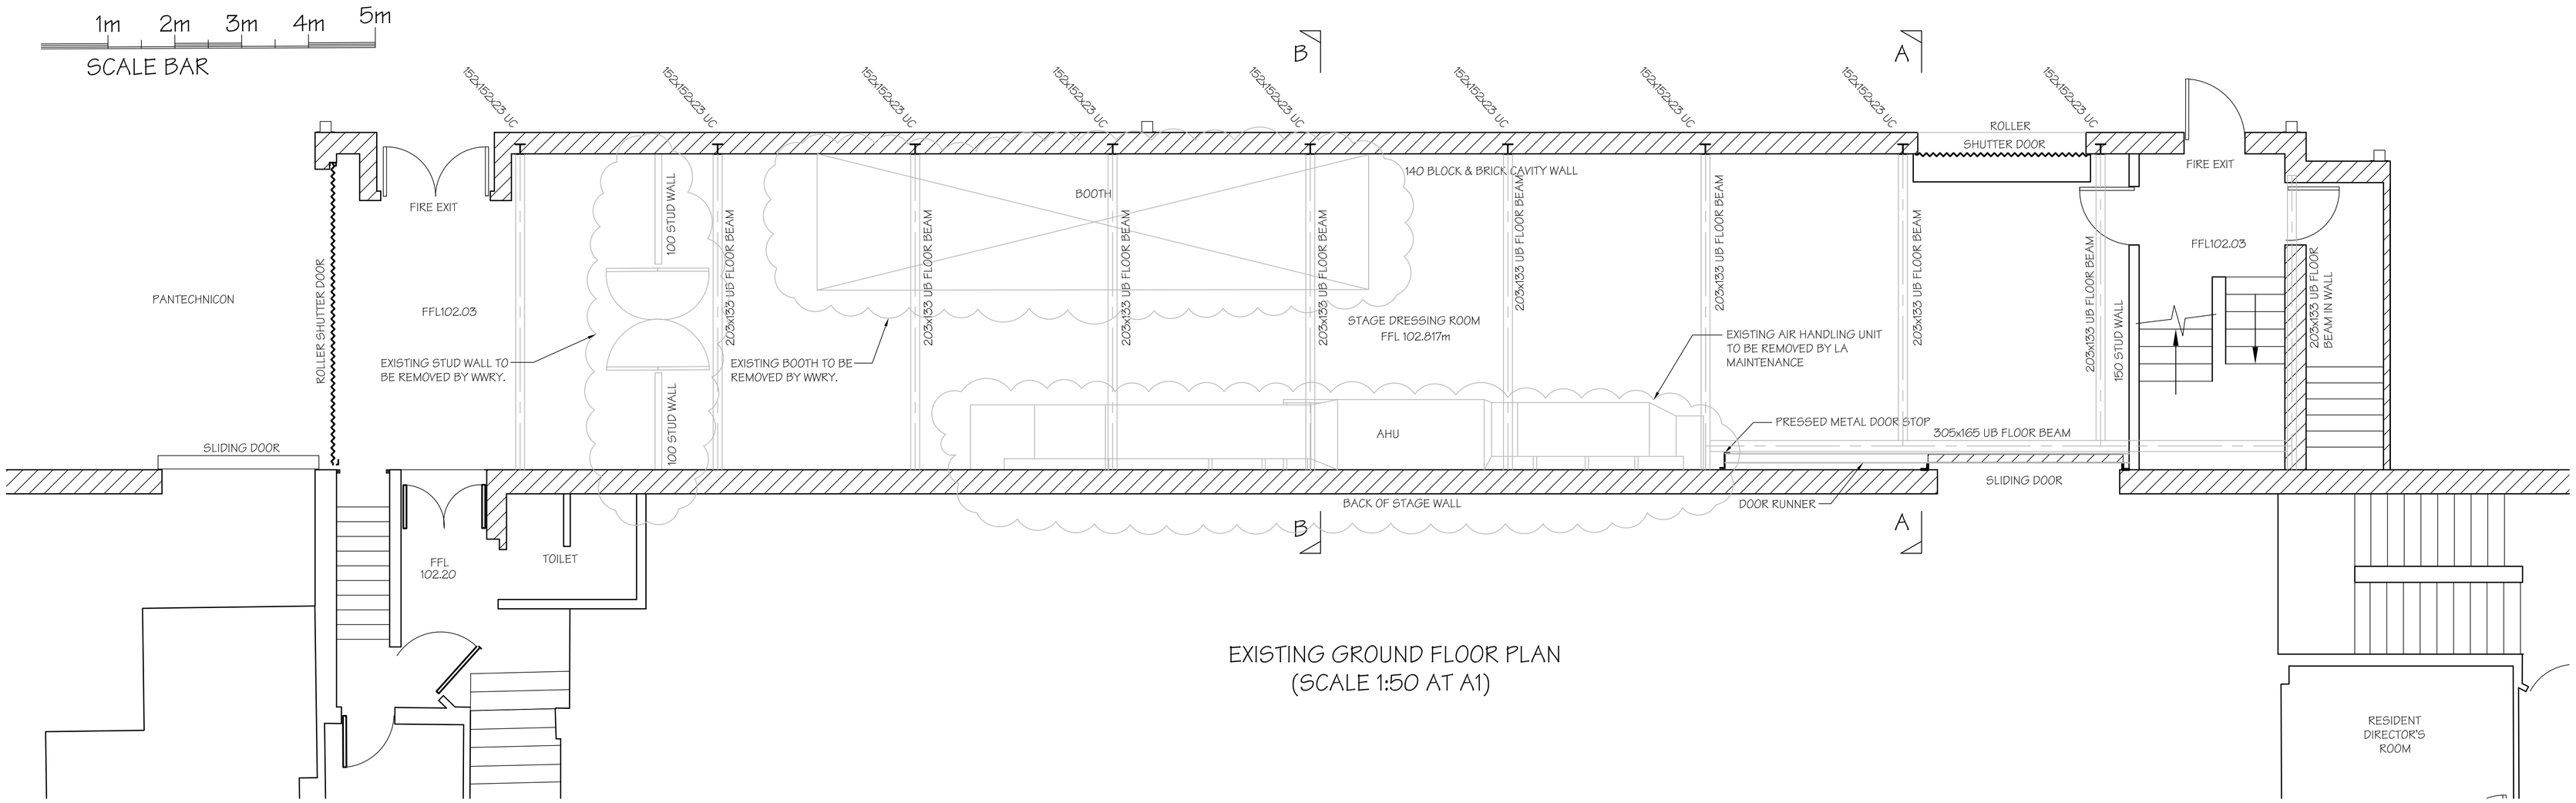

EXISTING GROUND FLOOR PLAN
(SCALE 1:50 AT A1)

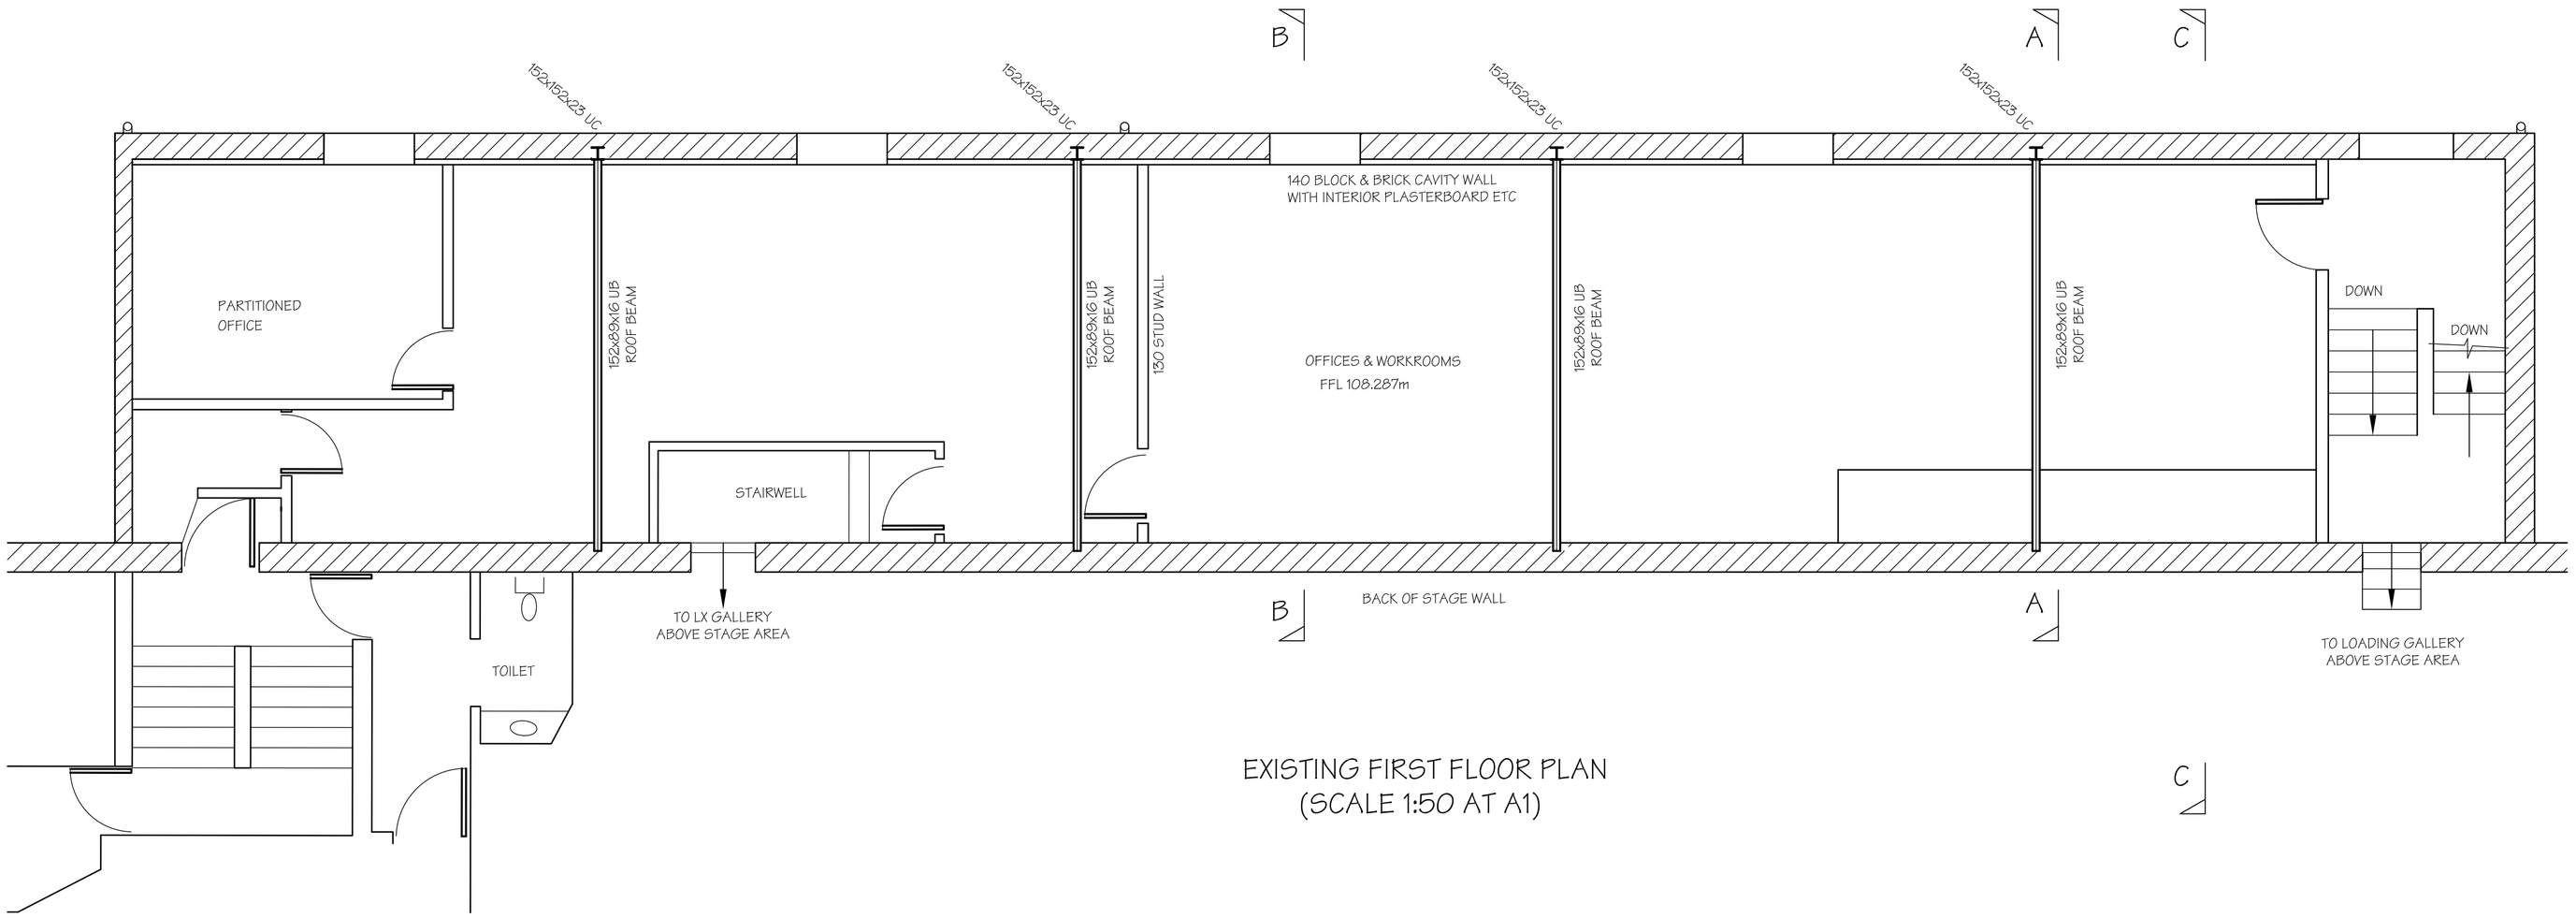

EXISTING FIRST FLOOR PLAN
(SCALE 1:50 AT A1)

FOR DISCUSSION PURPOSES ONLY
NOT FOR CONSTRUCTION

Rev.	Date	Description	By

Revisions

Michael Jackson Consulting
Chartered Structural Engineers
204 BOLTON ROAD
WALKDEN, WORSLEY
MANCHESTER, M28 3BN
Tel: 0161 790 4404
Fax: 0161 790 4405

Client
NEDERLANDER

Site
DOMINION THEATRE, LONDON

Project
PROPOSED REFURBISHMENT 2014

Drawing Title
EXISTING BACK STAGE DRESSING ROOMS & OFFICE PLANS

Scale	Date	Drawn	Checked	Passed
AS SHOWN	APRIL 14	VPR		

DRG. No.
2243-01-101

THIS DRAWING AND THE COMPUTER FILE OF THIS DRAWING ARE COPYRIGHT. THE COPYRIGHT BELONGS TO MICHAEL JACKSON CONSULTING ENGINEERS LIMITED (MJCE LIMITED). THIS DRAWING MAY THEREFORE, NOT BE REPRODUCED IN ANY FORMAT WITHOUT THE WRITTEN CONSENT OF MJCE LIMITED AND THE COMPUTER FILE MAY NOT BE TRANSFERRED WITHOUT THE WRITTEN CONSENT OF MJCE LIMITED.