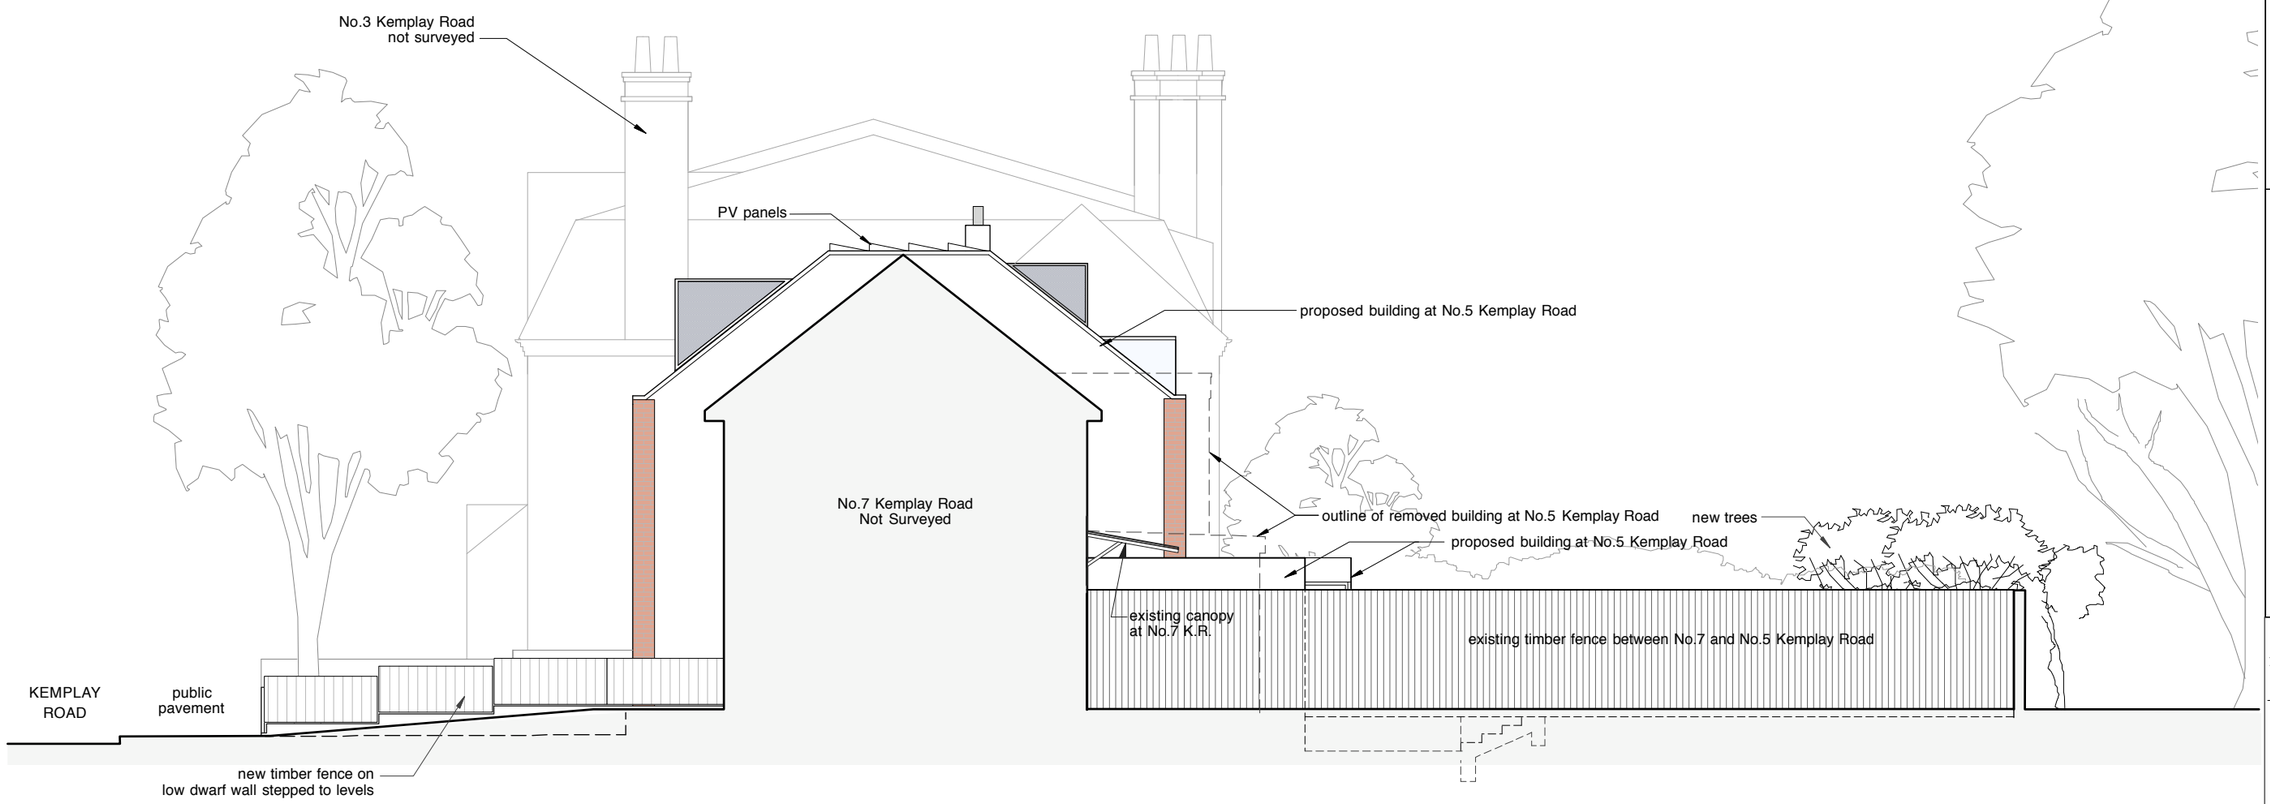

VIEW FROM No.7 KEMPLAY ROAD - PROPOSED

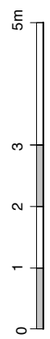

Copyright ©

SCALE 1:100 @A3	DRAWING P91B
DATE 11.12	JOB 126

TAG
ARCHITECTS
TAG ARCHITECTS
14 BELSIZE CRESCENT, HAMPSTEAD, LONDON NW3 5QU
TEL : 020 7431 7974

DRAWING
VIEW FROM No.7 KEMPLAY RD. - PROP.

PROJECT
5 KEMPLAY ROAD, NW3

CLIENT
MR & MRS FOURNIER

ALL DIMENSIONS
TO BE CHECKED ON SITE
DO NOT SCALE

PLANNING ISSUE

Rev.A (31.03.2014) Update to plan changes.
Rev.B (07.05.2014) Update to plan changes.