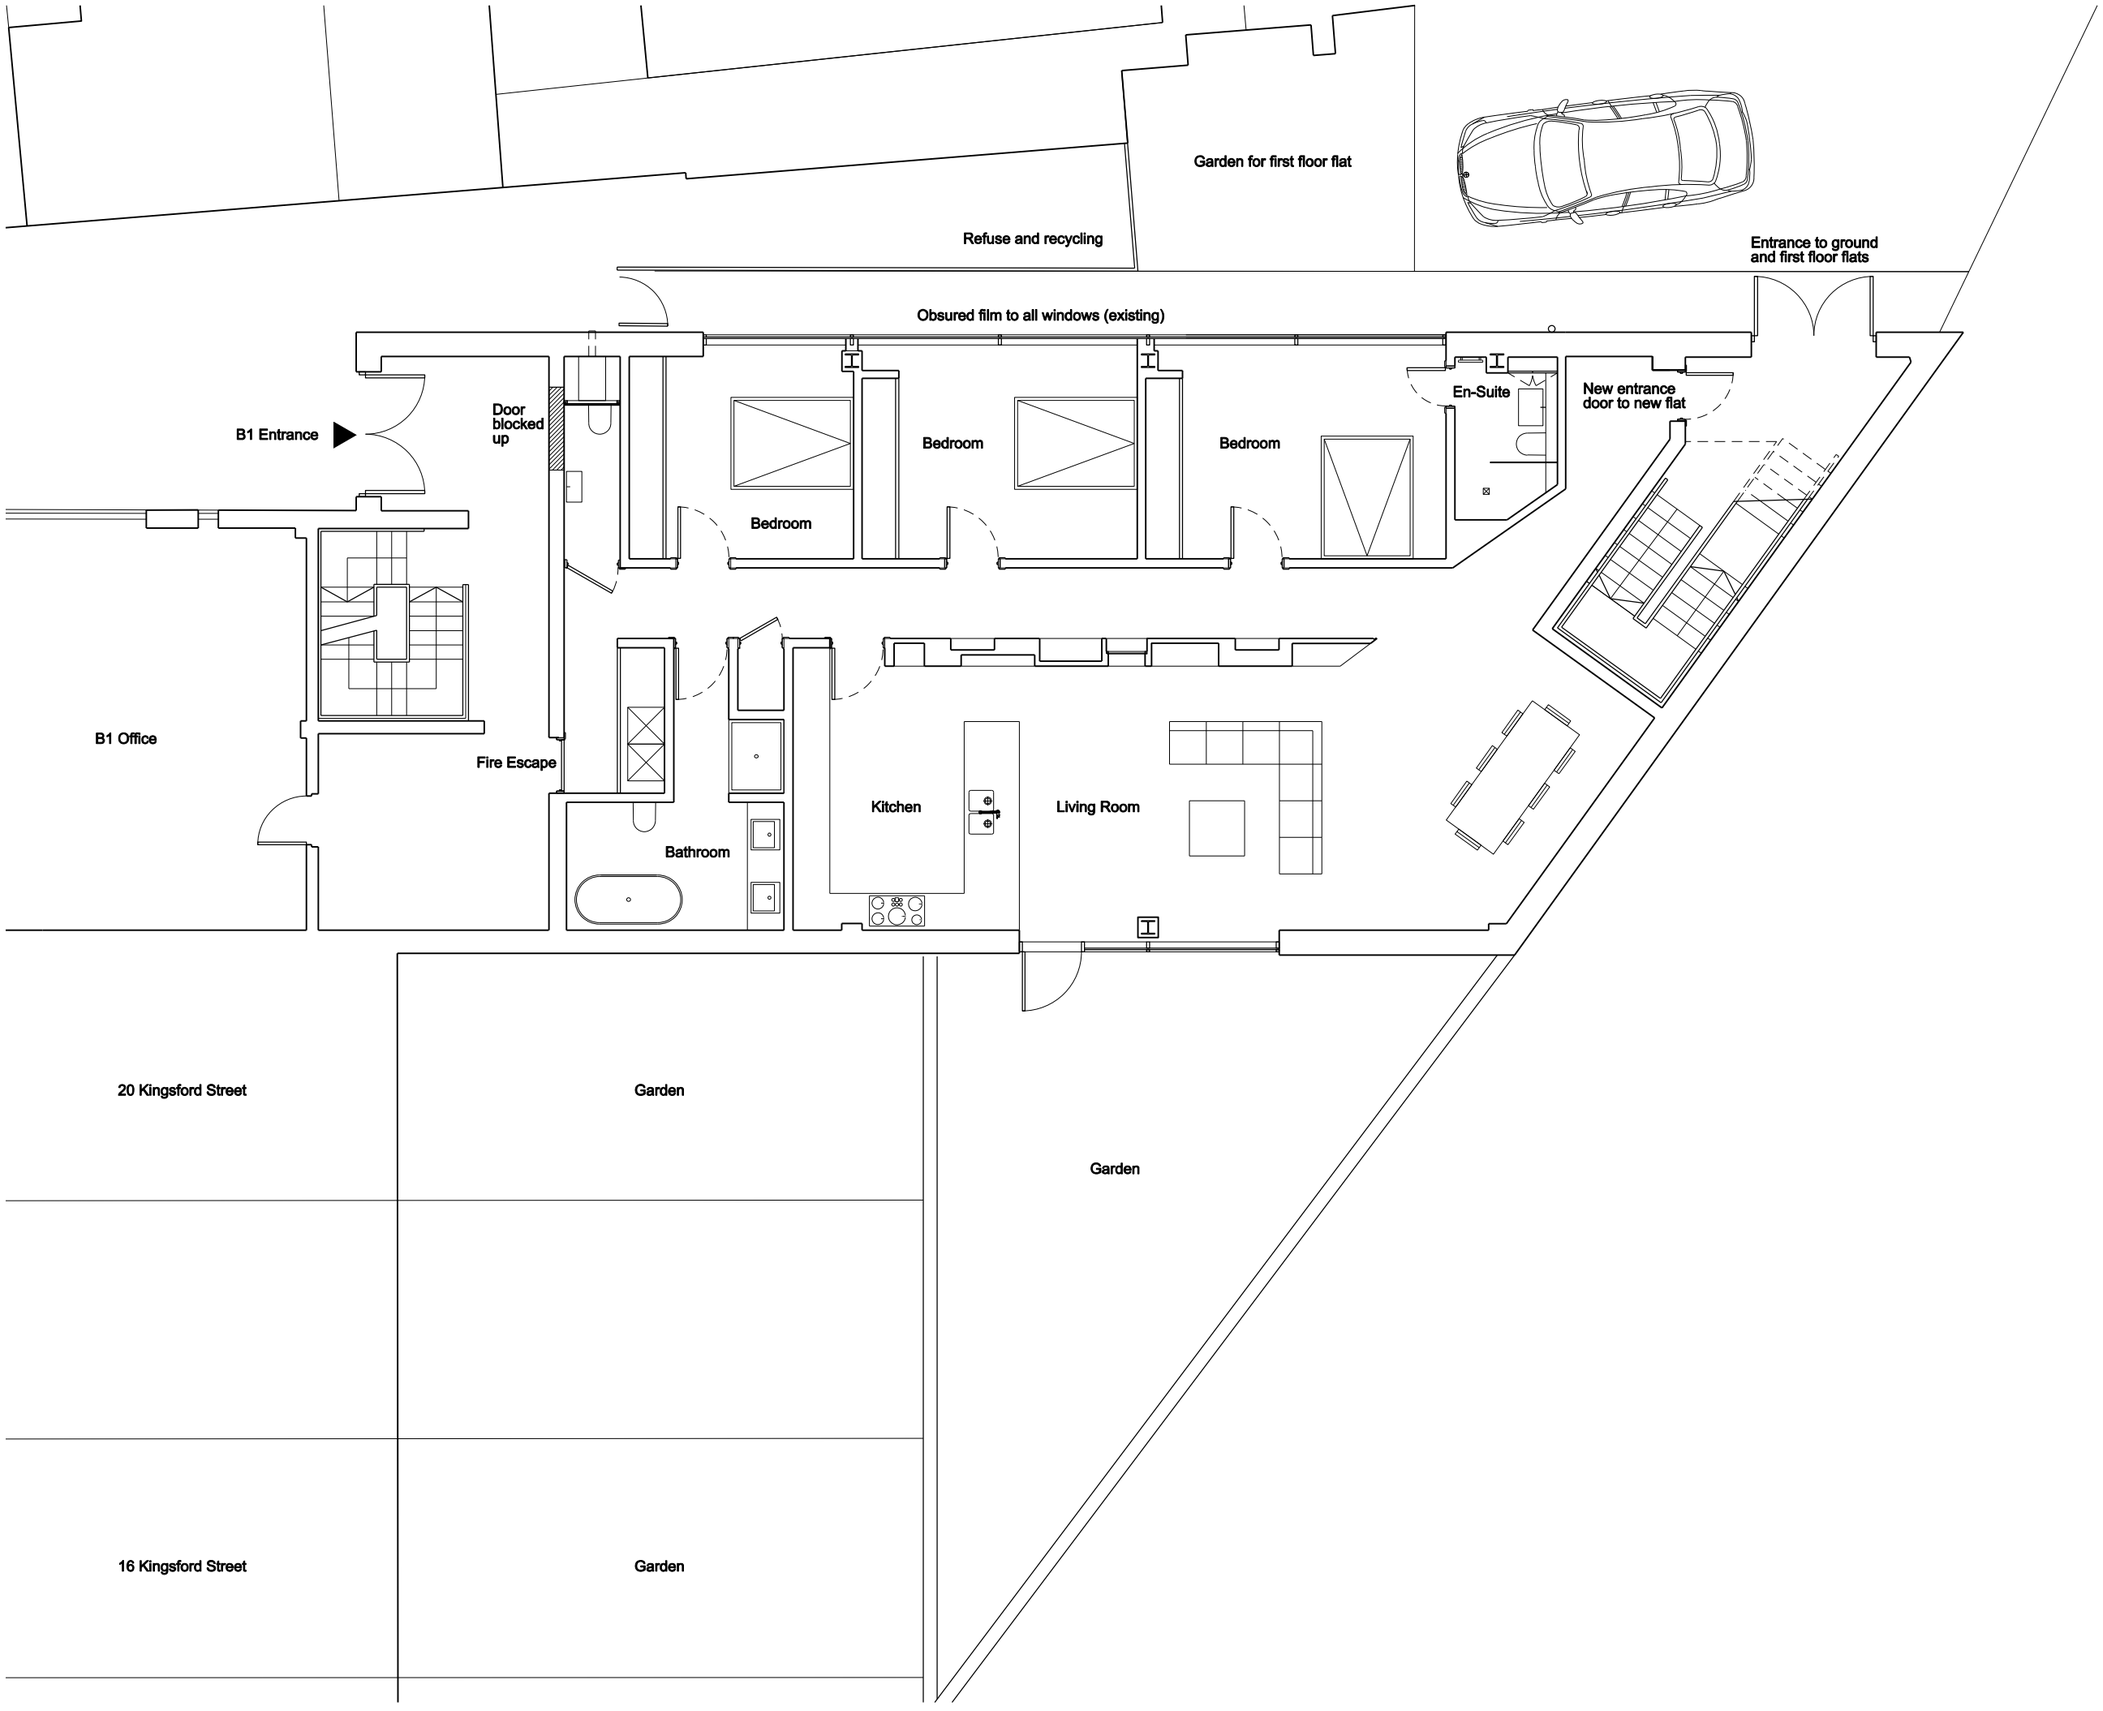

FRANCIS | ARCHITECTS

Notes

Rev	Date	Description
A	06.03.14	Flat entrance door moved to communal lobby
-	23.02.11	First Drawn

22-24 Kingsford Street
London NW5 4JT
020 3411 4686
info@francisarchitects.co.uk
www.francisarchitects.co.uk

Project
22-24 KINGSFORD STREET

Client

Date 23.02.11 Scale 1:100 at A3

Drawing Title
GROUND FLOOR PLAN

Drawn NF Checked SF Approved XX

Drawing Status PROPOSED

Project	Discipline	View	Drawing No.	Rev.
11139	A	P	100	A

Do not scale from drawing. All dimensions to be checked on site. This drawing is copyright ©