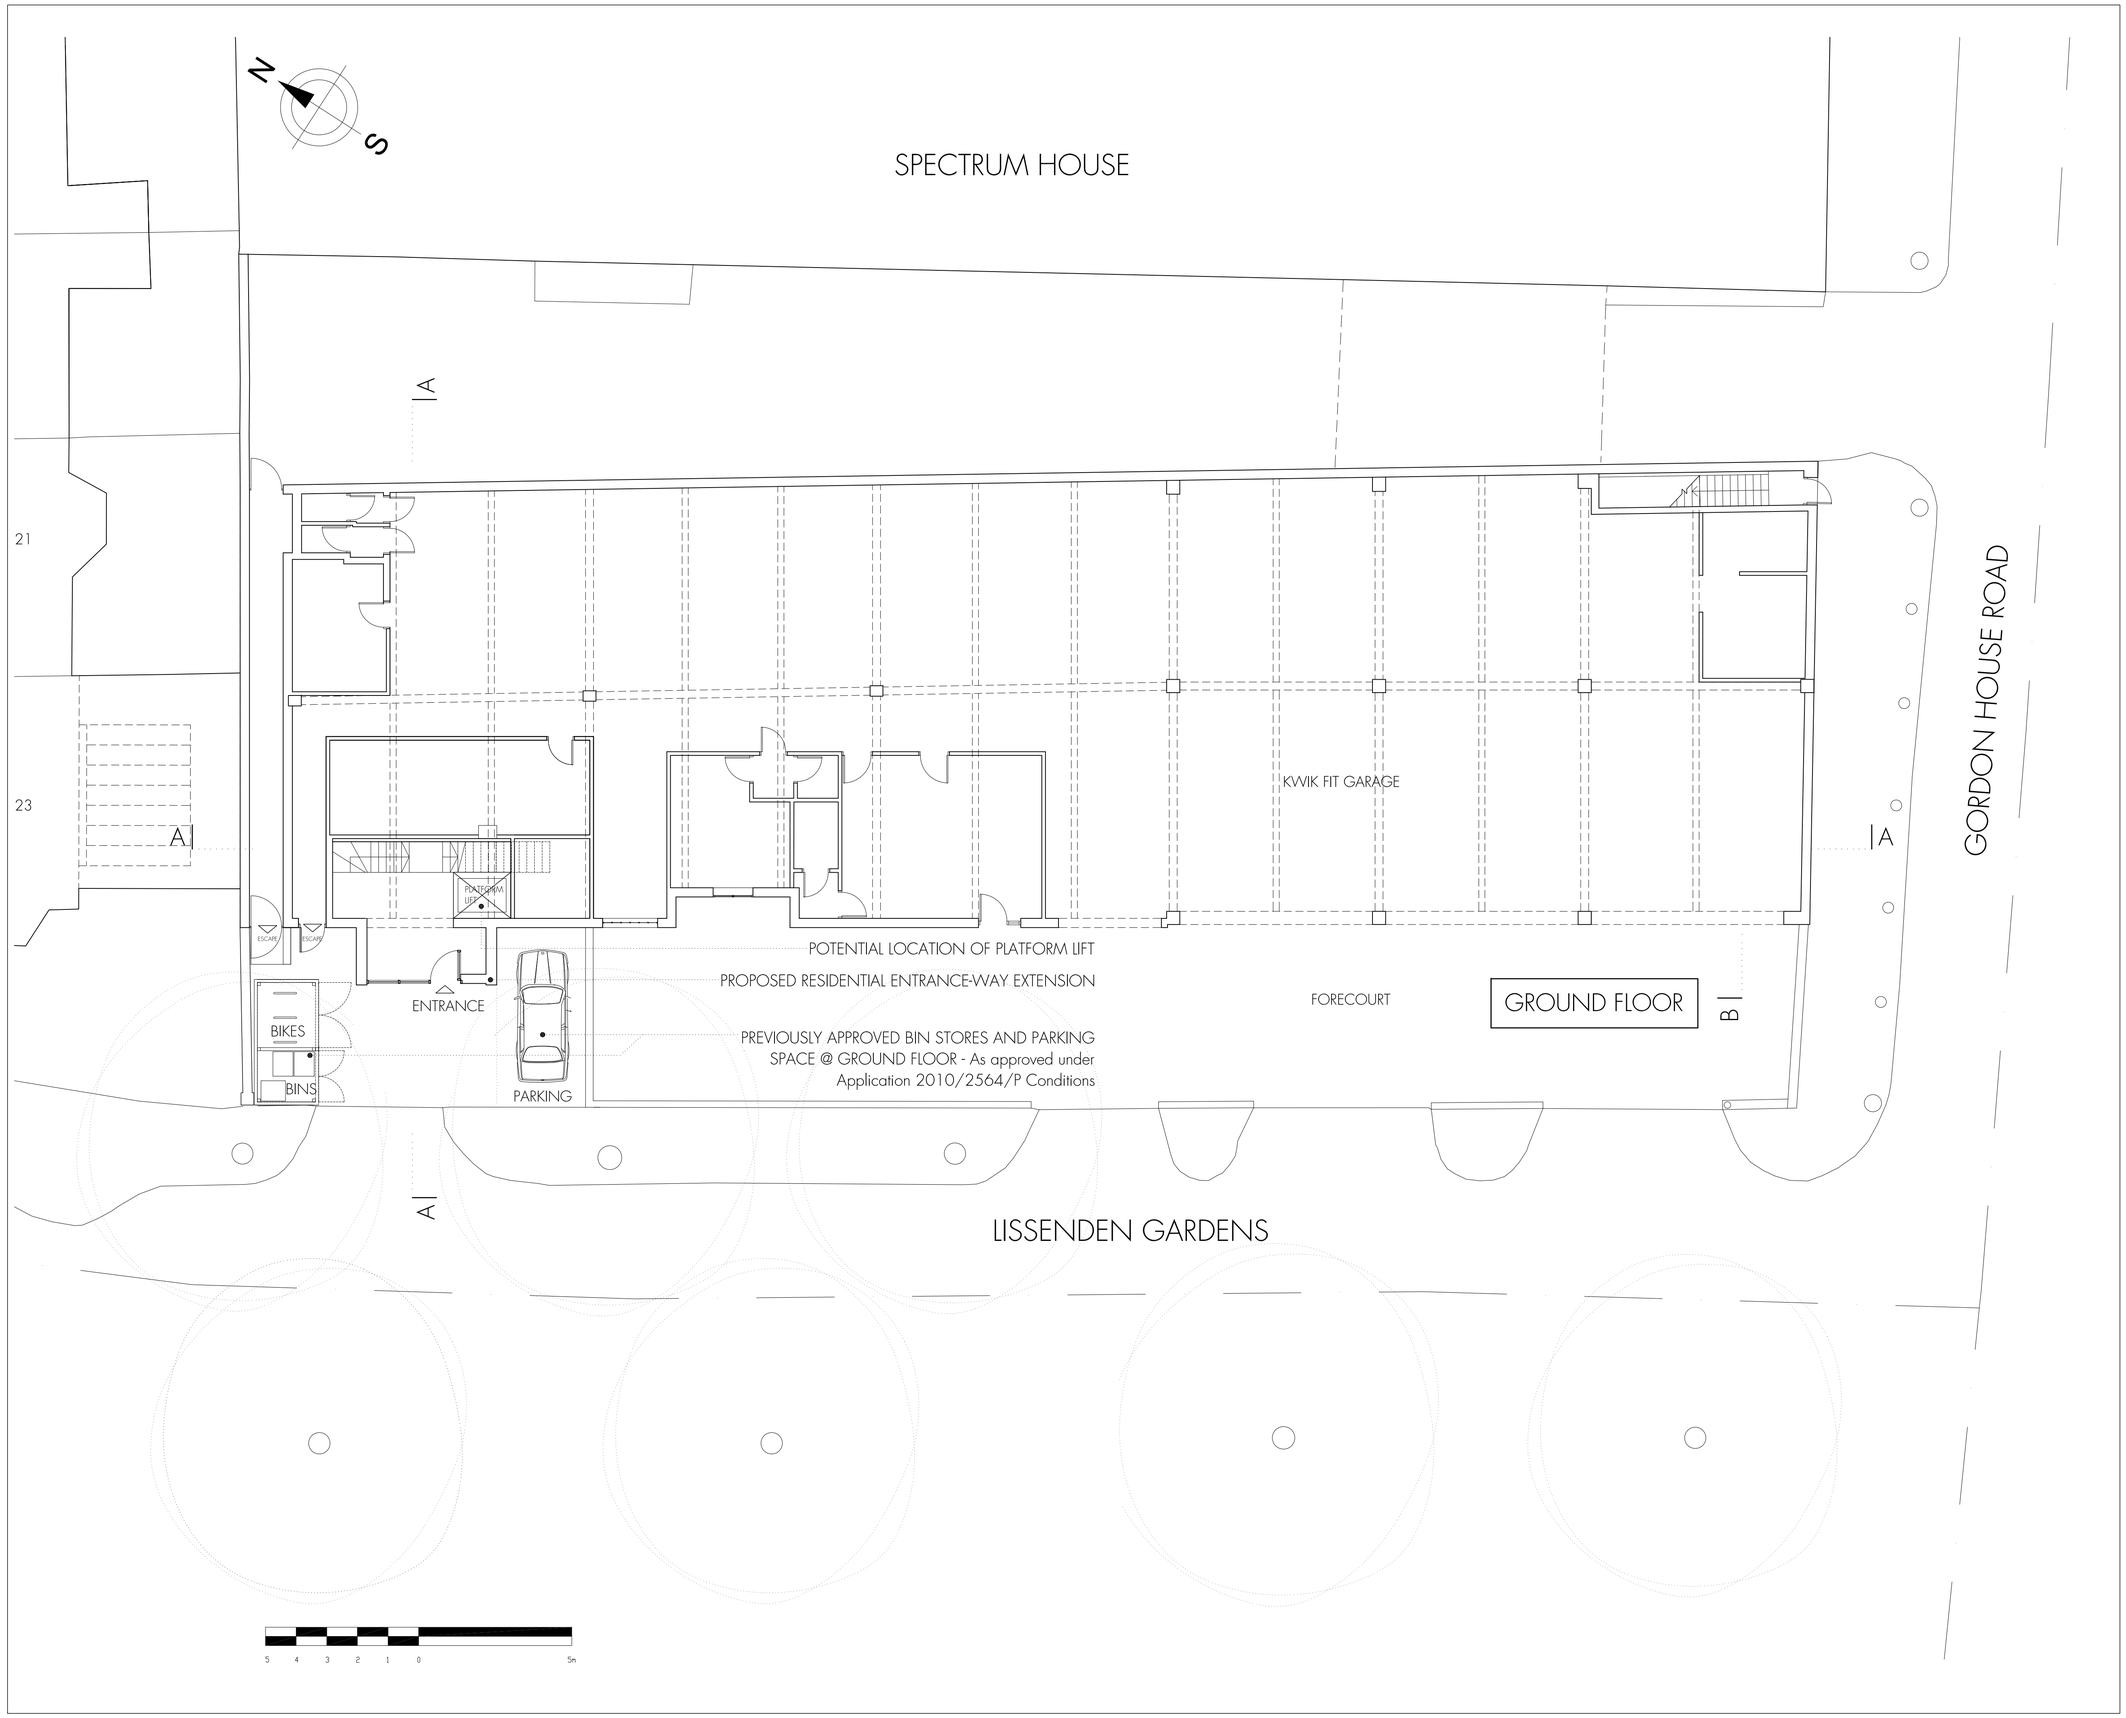

Do not scale off this drawing.

All indicated dimensions to be checked and verified on site by the Main Contractor before commencement of any fabrication drawings or work whatsover on site.

Report all discrepencies to the Architect immediately.
This drawing is to be read in conjunction with all the related Architect's and Structural Engineer's drawings, details and all relevant information.

rev.	rev. date	rev. description

tasou associates architects + structural engineers

4 Amwell Street, London, EC1R 1UQ
T:020 7713 7070 F:020 7713 7071 E:tasou@tasou.co.uk

project
6 Lissenden Gardens
London NW5 1LX

drwg title
Proposed Ground Floor Plan

date	drwg no.	rev.
FEB 2014	PP.EN.01	
scale @ A1 1:100	job no. 1161	

© copyright of tasou associates