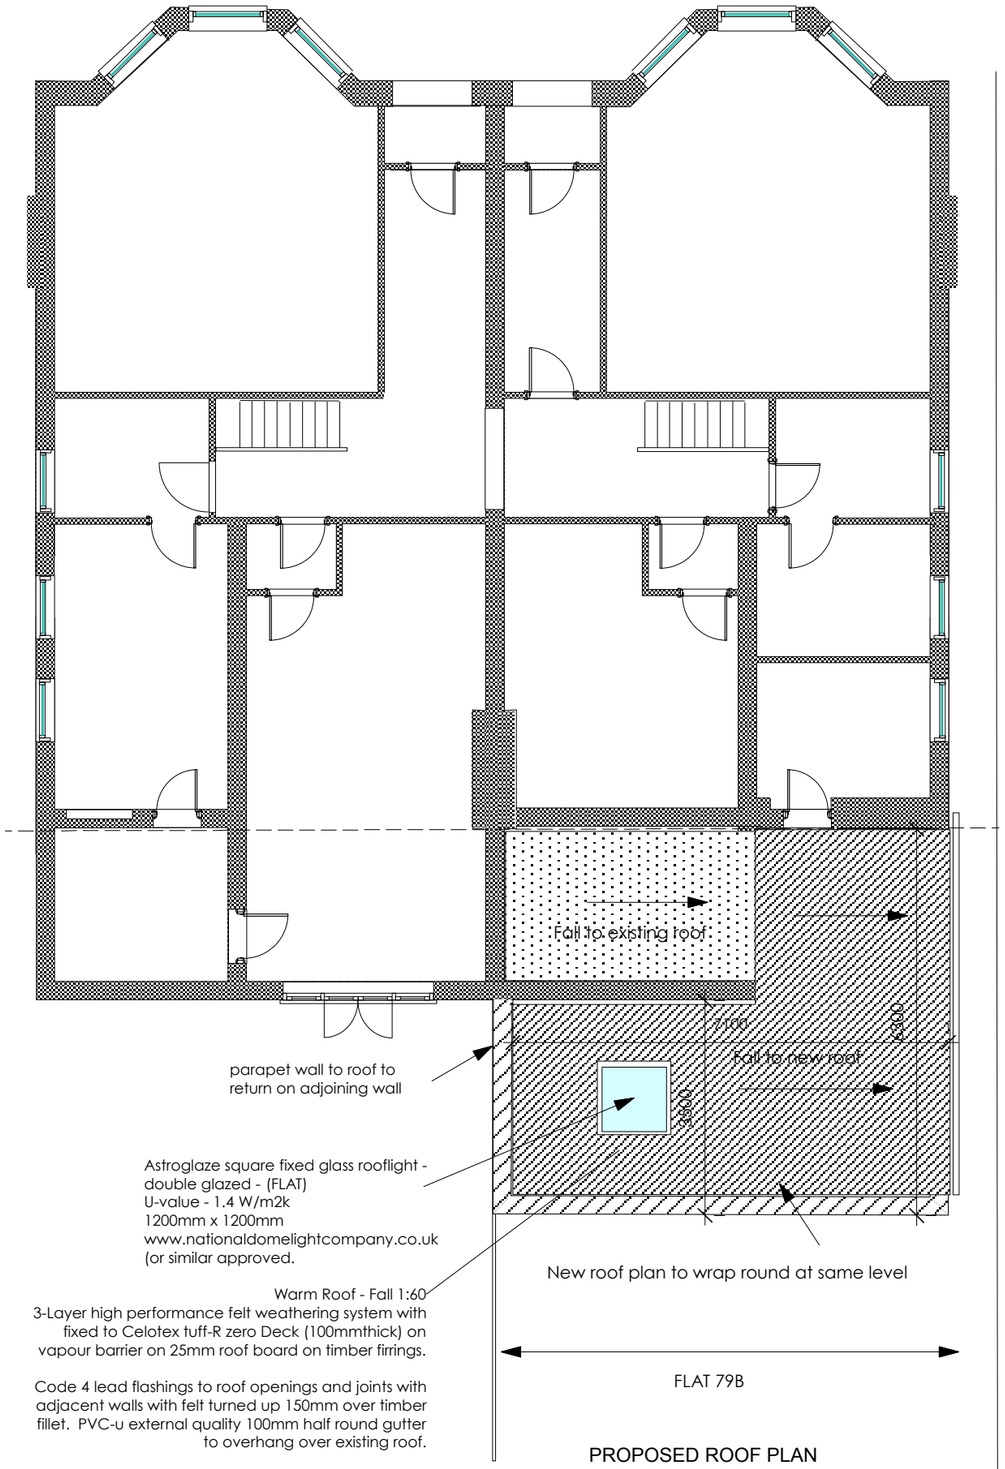

PROPOSED ROOF PLAN

PROPOSED REAR ELEVATION

Notes/Disclaimer	Revisions	Ref. / Date		Job Title	Date
			R&R design	79B Fordwych Road, London NW2	10.2.14
				Drawing Title	Scale
				PROPOSED REAR ELEVATION / ROOF PLAN	1:100 @ A3
					No Rev
					FRD/14/05B