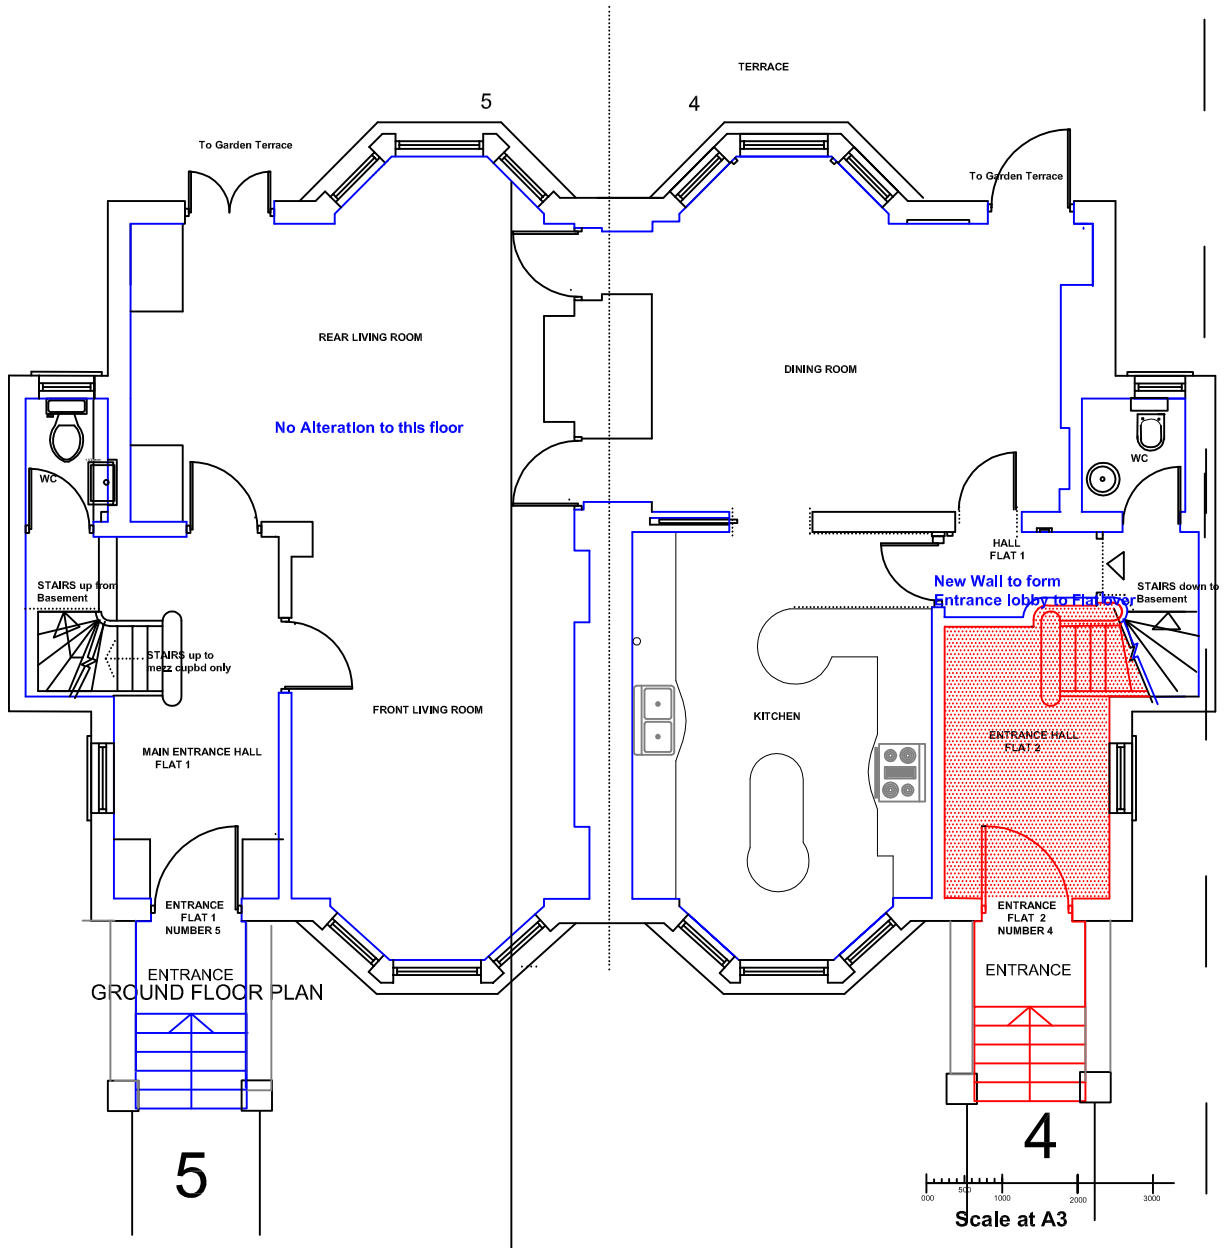

GROUND FLOOR PLAN

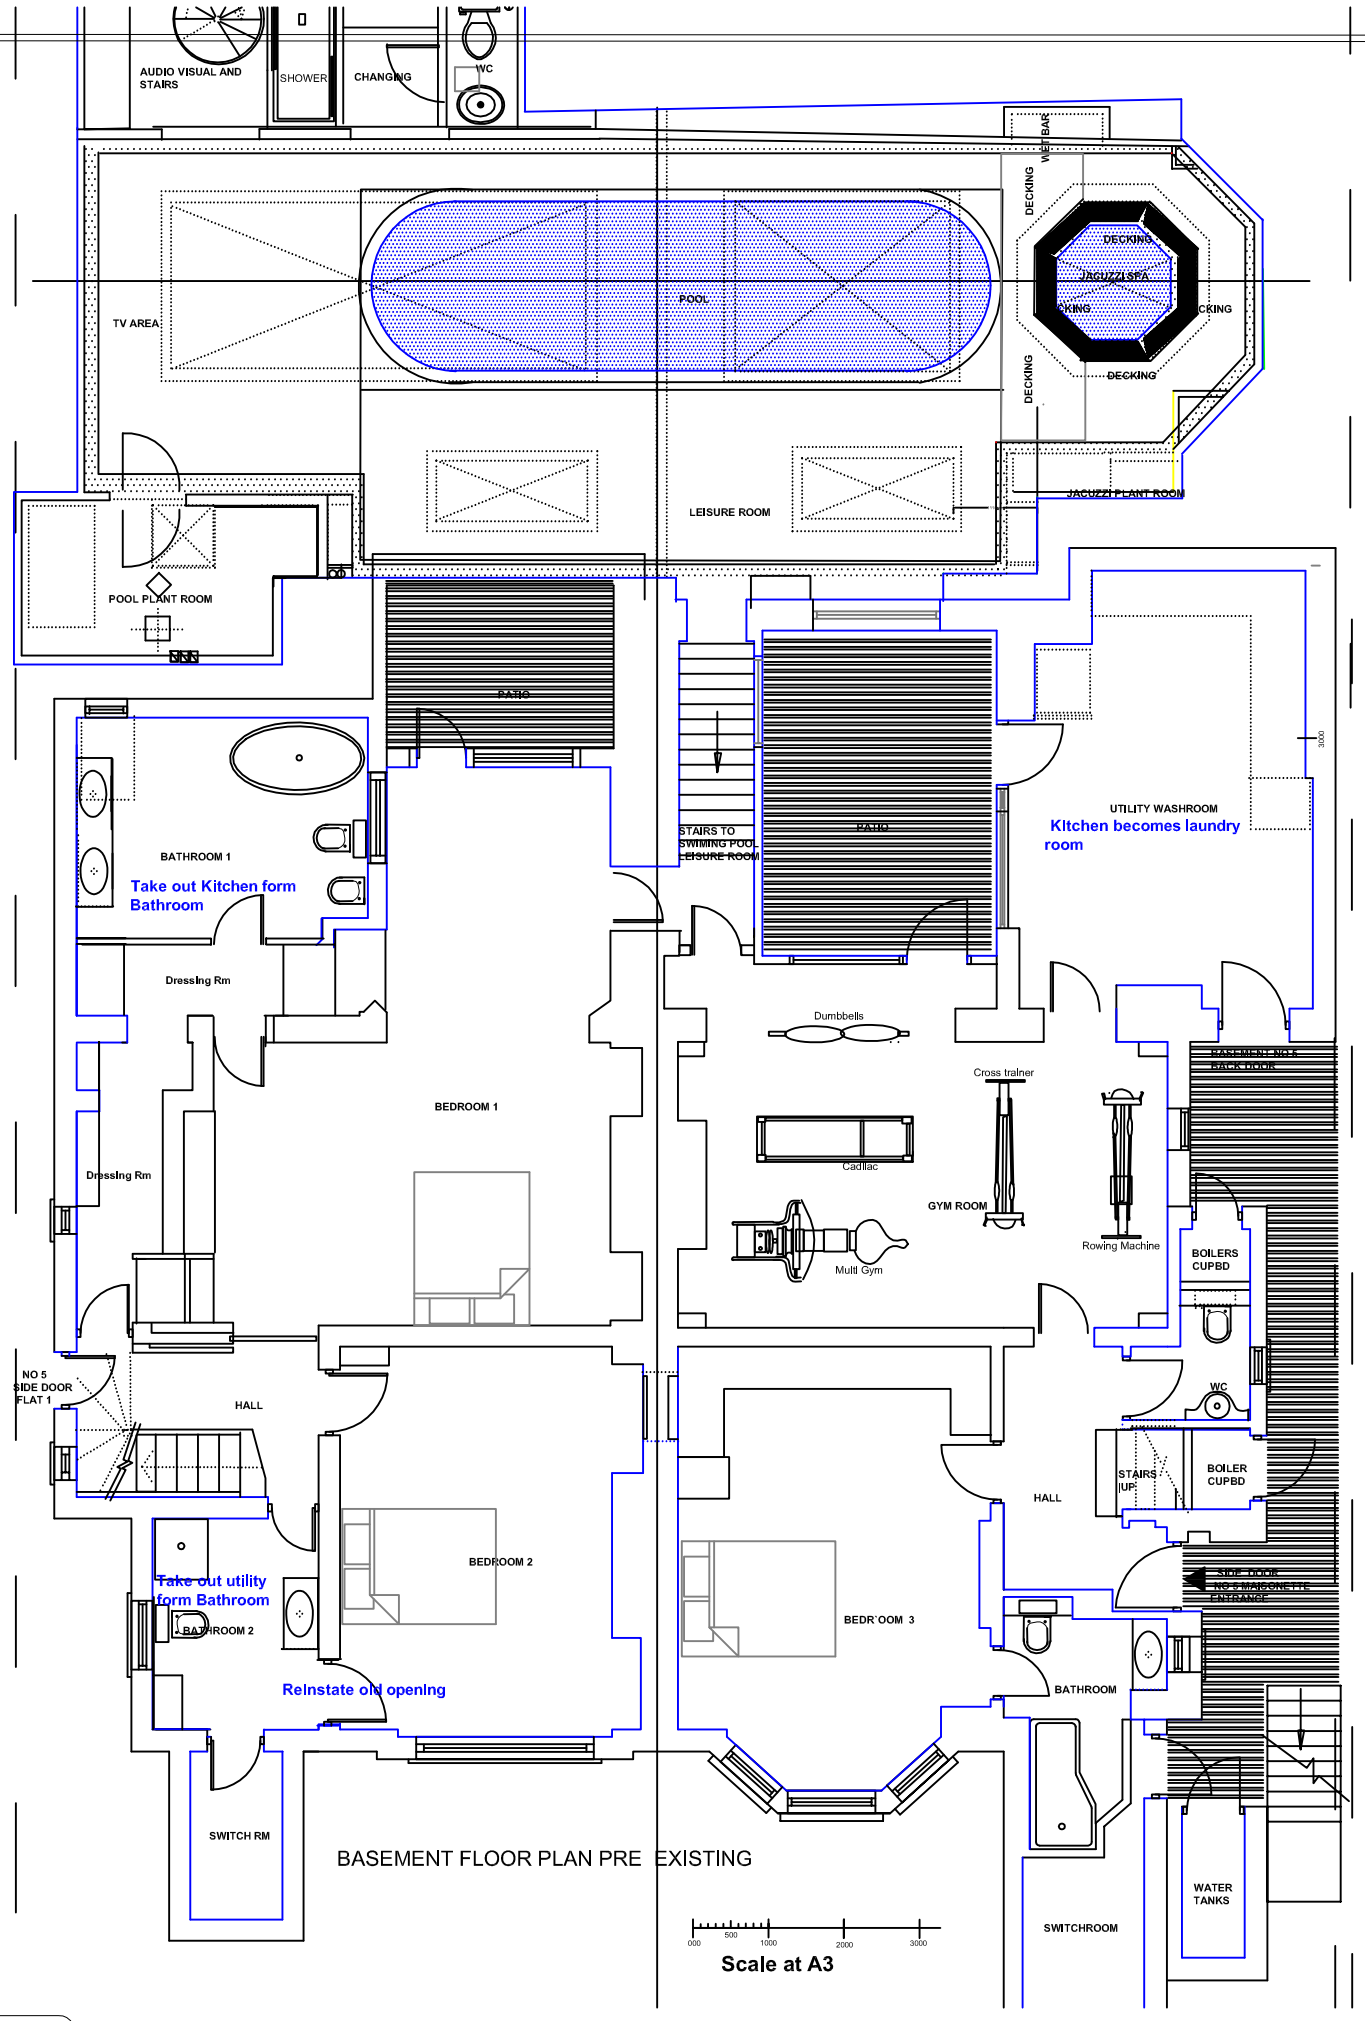

BASEMENT FLOOR PLAN PRE EXISTING

NEALE & NORDEN ARCHITECTS 17 DARTMOUTH PARK AVENUE LONDON NW5 1JL f 0207 813 4223 e- nnorden717@aol.com	title FLOOR PLAN S Gnd MAISONETTE FLAT	REVISIONS NO. DATE DESCRIPTION	project 4/5 GAYTON CRES	SHEET TITLE: D1 PM 1 all dimensions to be verified on site job no. 325/9/D1 PM1 scale 1:100@A3 date 25/02/2014	DRN : CHK :