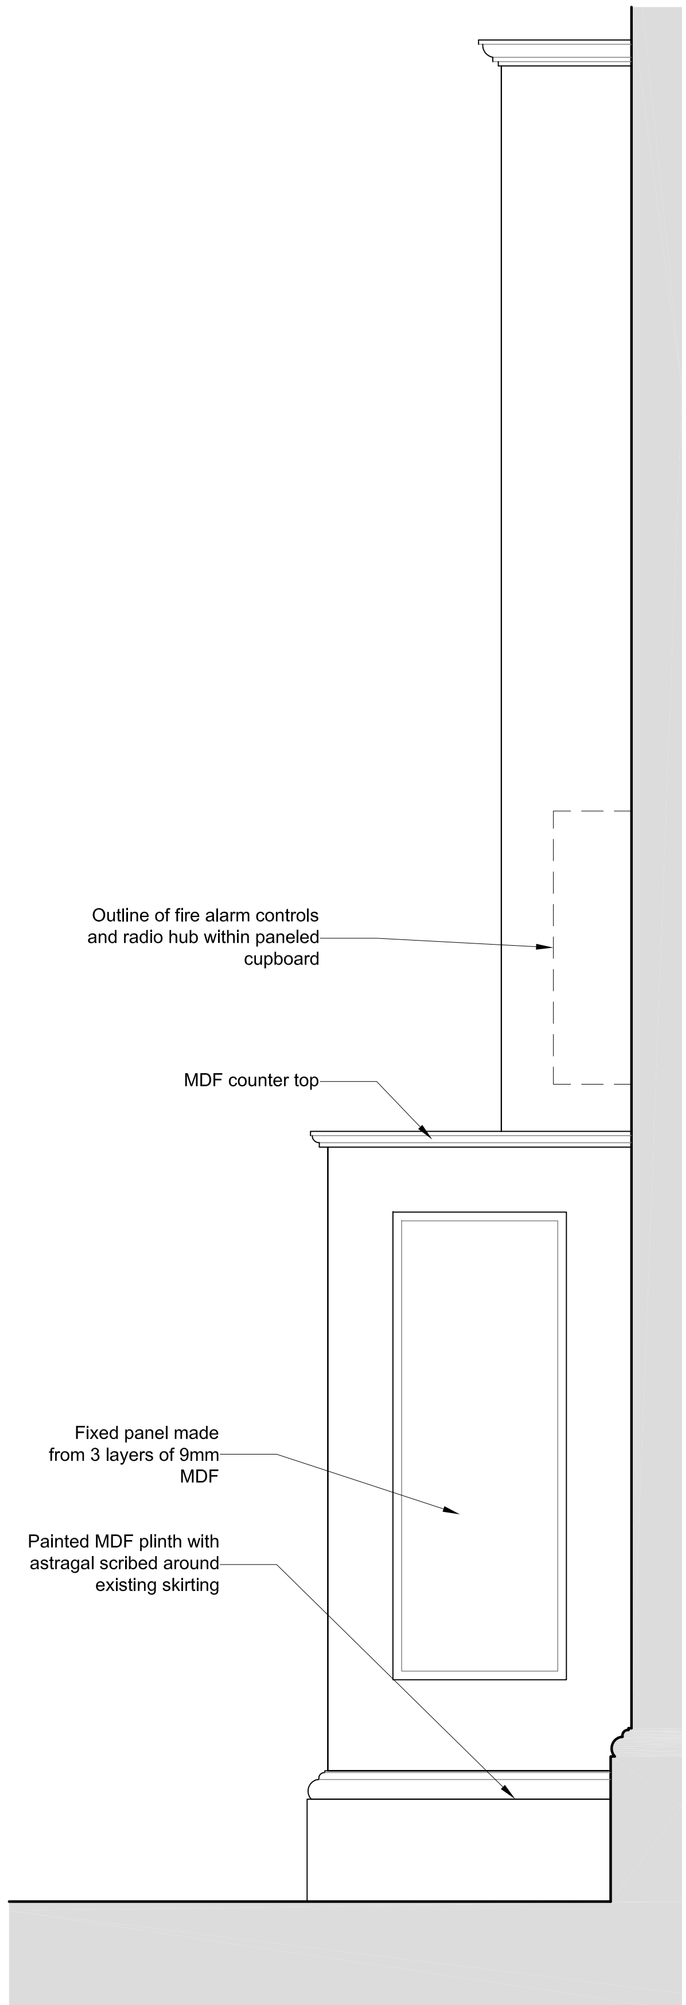

01 - FRONT ELEVATION
Fire Alarm Panel Casement

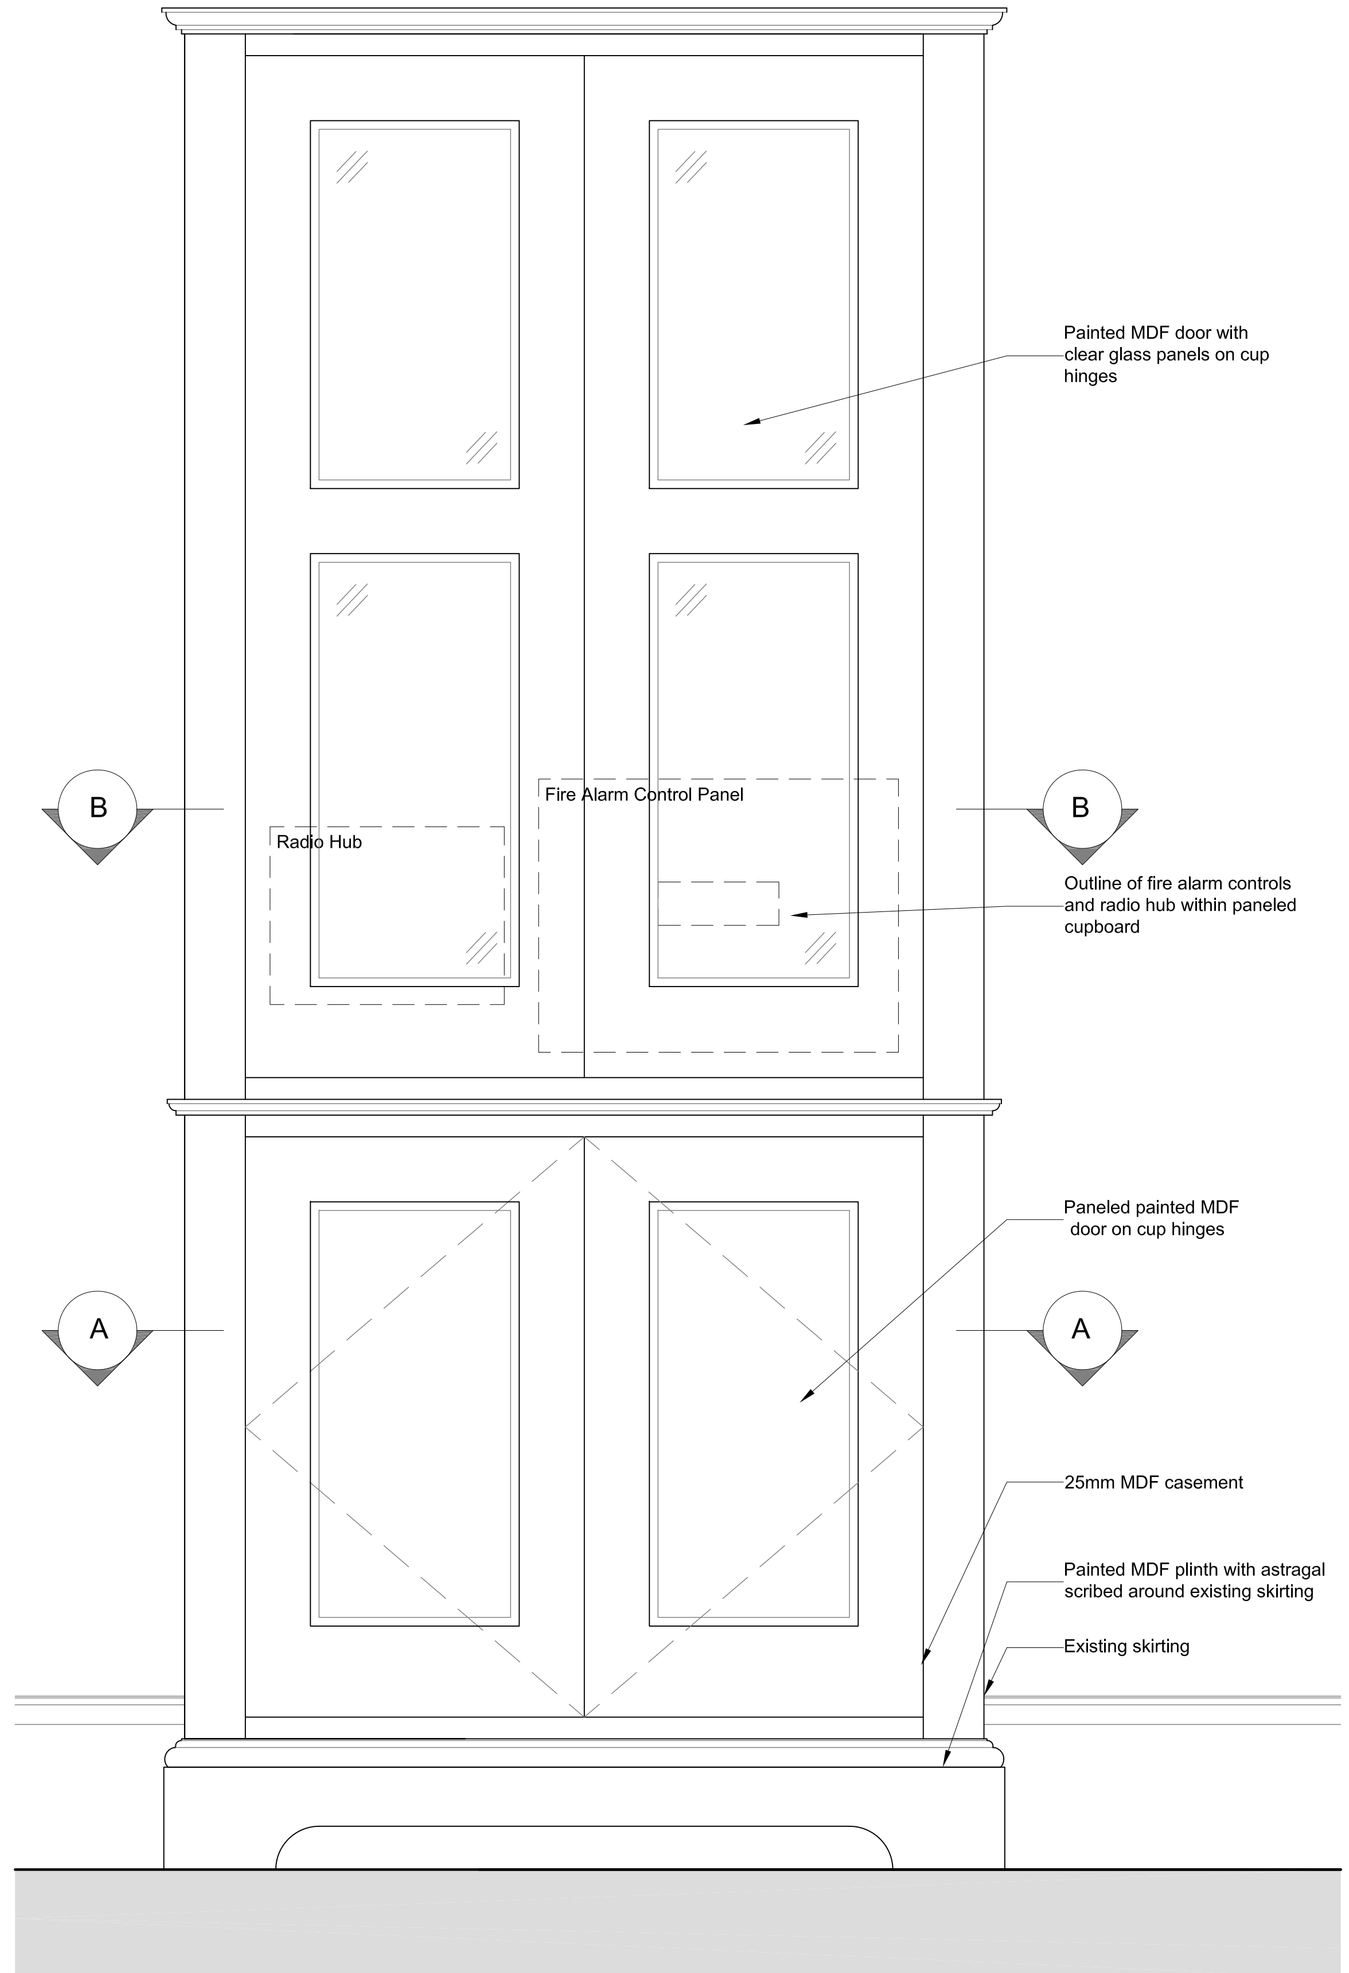

02 - SIDE ELEVATION
Fire Alarm Panel Casement

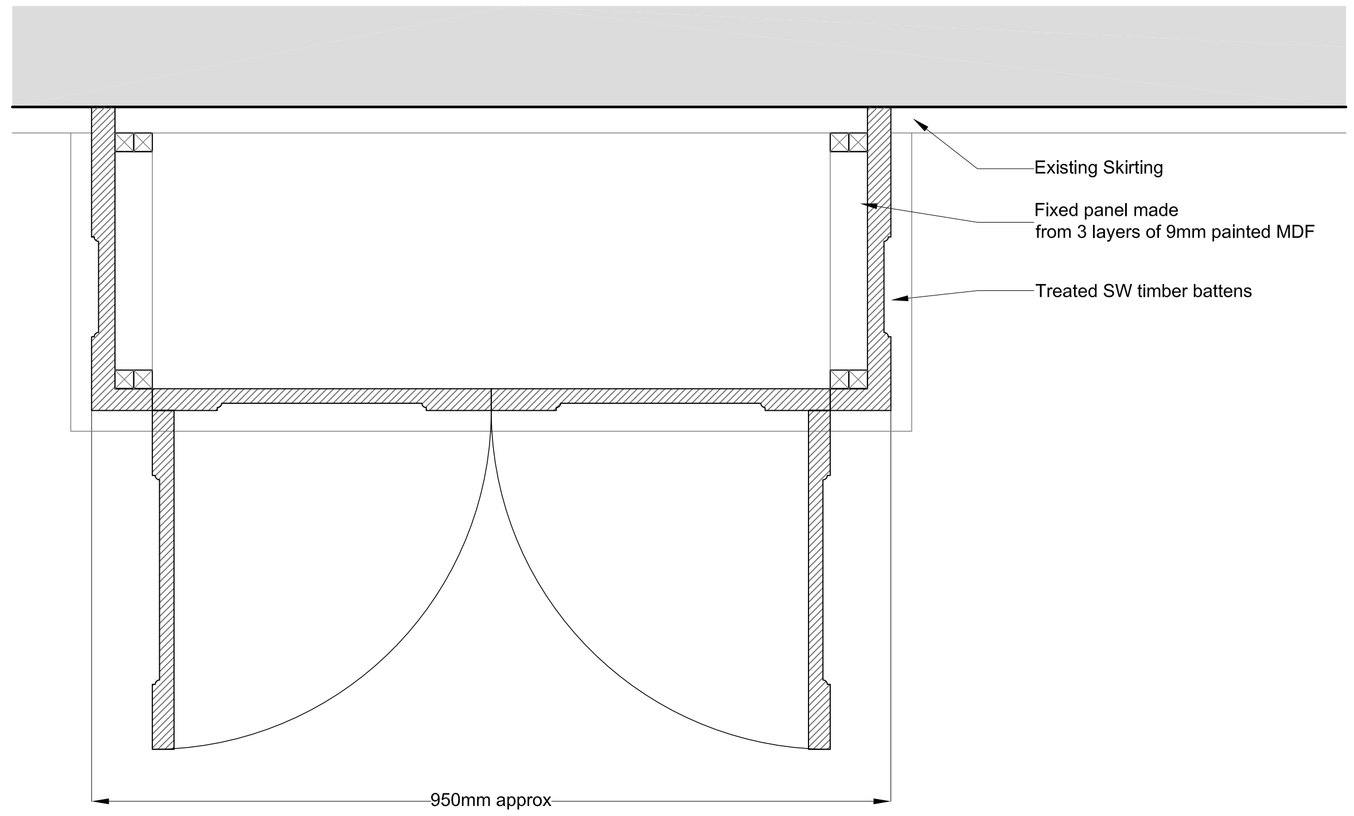

03 - SECTION A-A
Fire Alarm Panel Casement

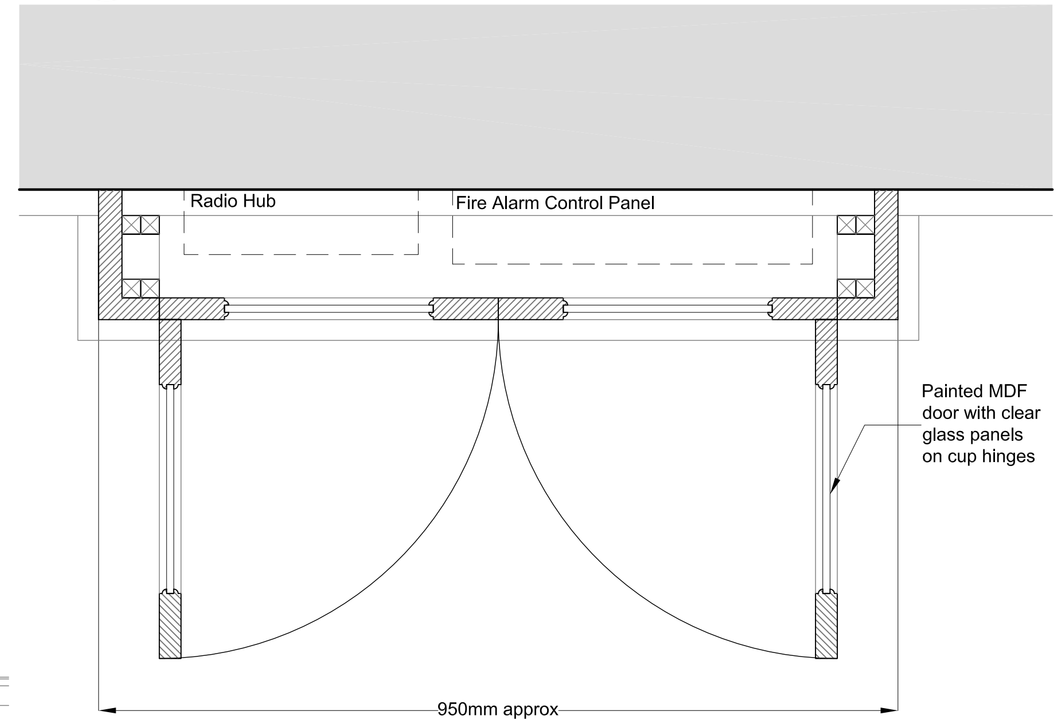

03 - SECTION B-B
Fire Alarm Panel Casement

0mm 250mm 500mm 1000mm

REV	ISSUE DATE	REVISION NOTES
A	28/03/2014	Issued for Planning

GENERAL NOTES

Do not scale. All written dimensions must be checked on site before work commences on site or in shop. Figured dimensions take preference over those scaled. Discrepancies, where identified, must be reported to the Architect immediately.

Any areas indicated on this drawing are for guidance purposes only. No responsibility is taken for their accuracy.

All work must be carried out in accordance with the Building Regulations and to the satisfaction of the Local Authority.

STATUS
PLANNING

Garnett+Partners LLP
Holborn Hall
195 High Holborn
London WC1V 7BD
Tel.+44 (0)20 7404 7677
Fax.+44 (0)20 7404 6648
mail@garnettpartners.com
www.garnettpartners.com
architects / planners / designers
GARNETT +PARTNERS

CLIENT
The Bedford Estate

PROJECT
No. 18 Bedford Square
WC1

DRAWING TITLE
Fire Alarm Panel Casement
as Proposed

SCALE 1:5@A1 1:10@A3
DATE March 14

JOB NO.	DWG NO.	REV.
792	(PL)901	A