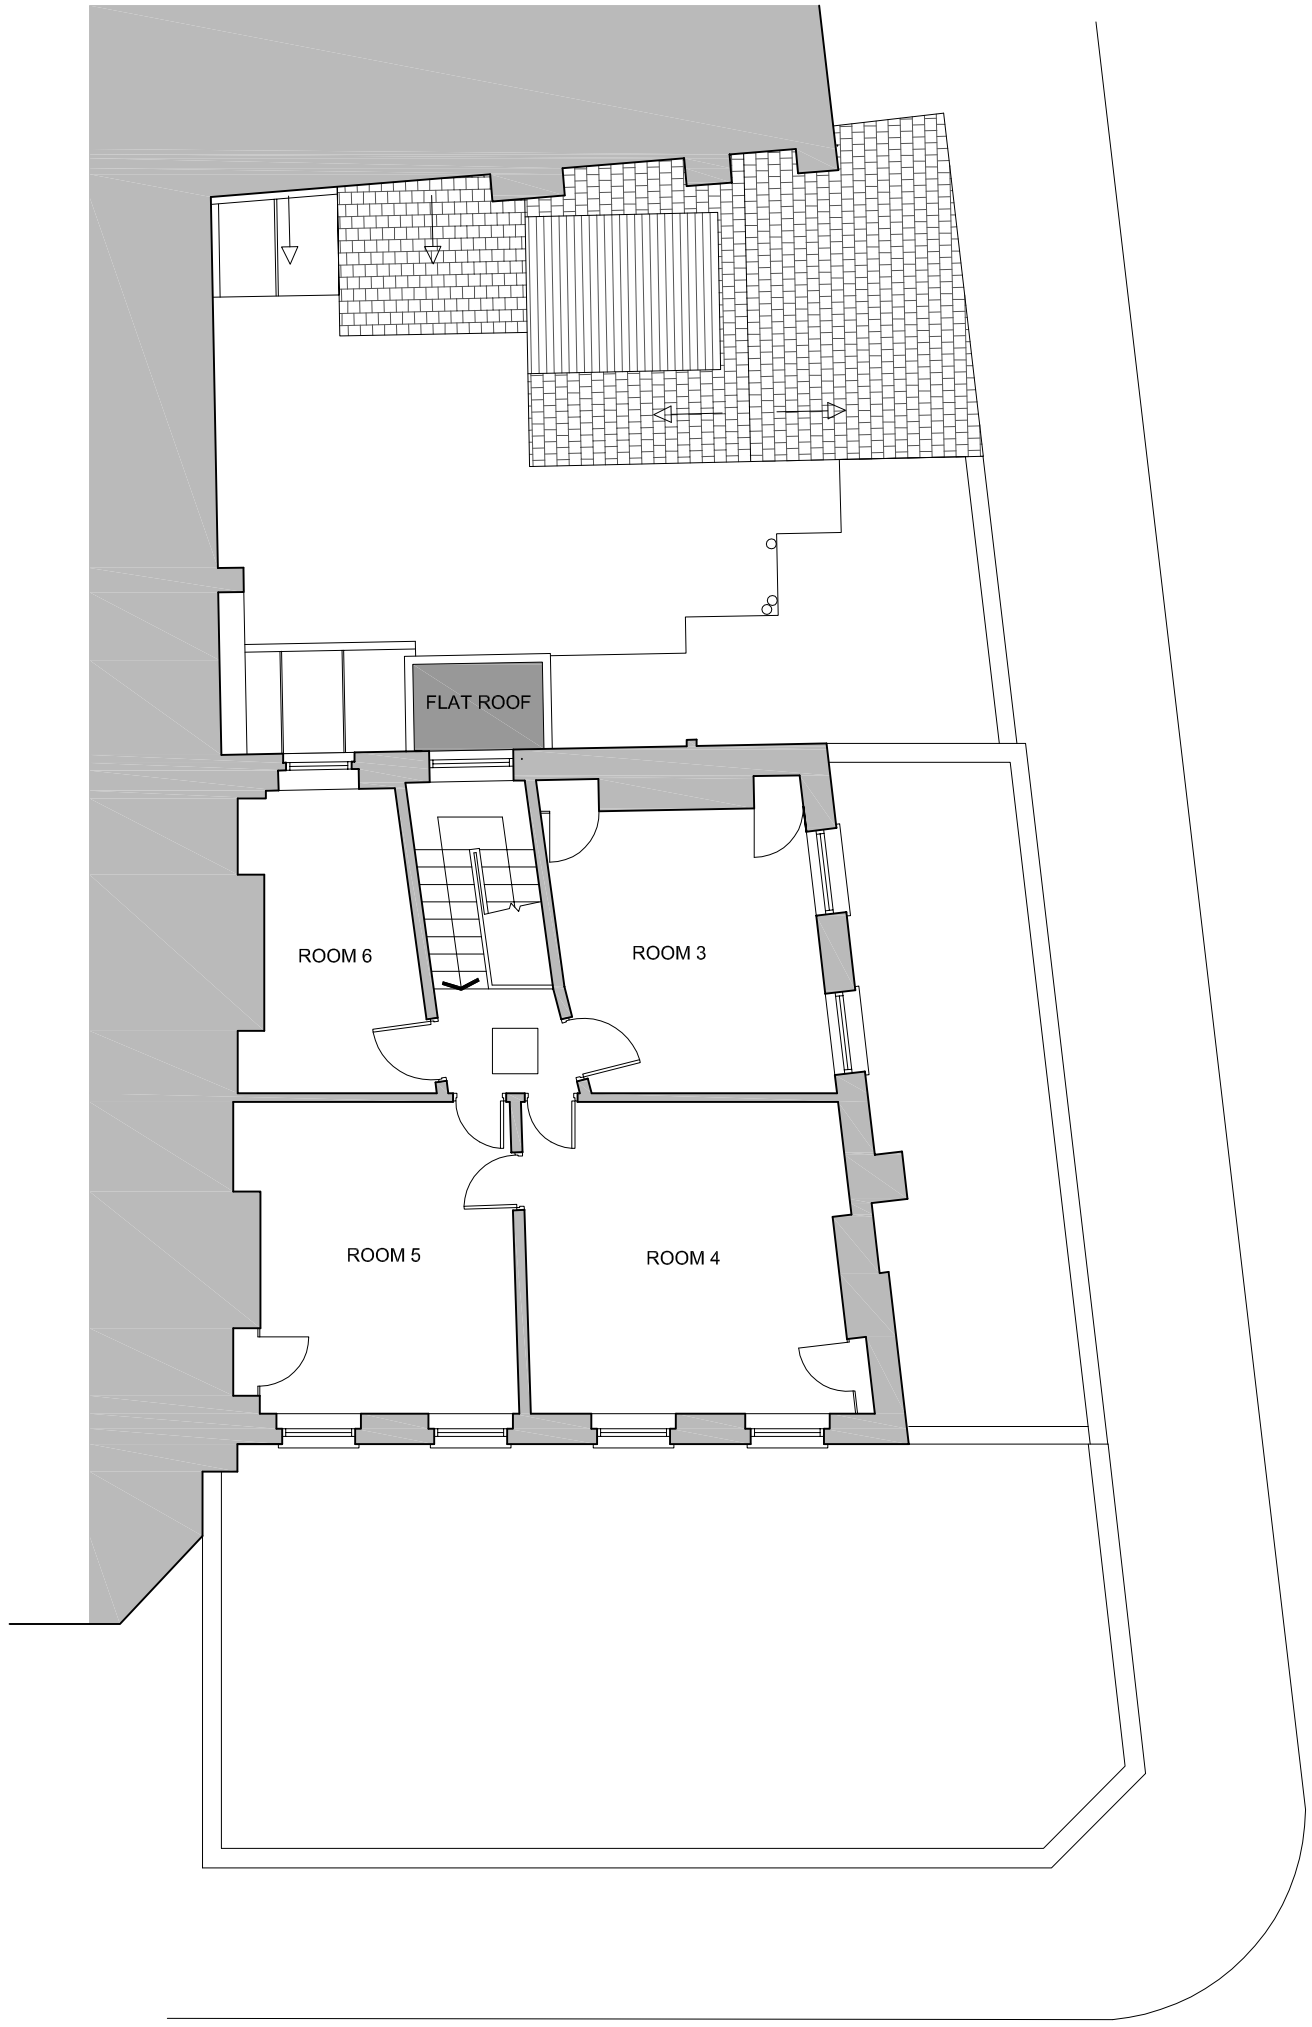

EXISTING SECOND FLOOR PLAN
SCALE 1:100@A3

NOTES:

1. This drawing remains the copyright of M&B Architects Ltd and shall not be copied in any format without written consent. The issue of the drawing in digital format only entitles the recipient to use the information visible in paperspace at the time of issue for the purposes of the named project only.

2. All dimensions to be checked on site by those undertaking the work.

3. Where reference is given to a written specification that shall take precedence over the drawing.

4. Where two or more drawings illustrate the same element, the larger scale drawing takes precedence.

5. Later drawing revisions and/or issue dates always take precedence over earlier versions.

6. Elements that are subject to detailed design by others are purely indicative and you should make reference to the relevant information provided by those designers which will at all times take precedence over this drawing.

7. All works are to be carried out to the satisfaction of Building Control and in accordance with current British Standards.

REVISION	DATE / BY	AMENDMENT

MADIGAN BROWNE

14 City Road, London, EC1Y 2AA
Telephone: 0207 036 6290
www.madiganbrowne.com

project title	THE HOPE AND ANCHOR
drawing title	EXISTING SECOND FLOOR PLAN
status	PLANNING
date	NOVEMBER 2013
scale	1:100@A3
job no	1087
drawn	EA
checked	AJB
drawing no	P013
revision	-

1:500 5m 10 20 30 40 50 60 70 80 90
1:50 1m 2 3 4 5 6 7 8 9
1:1250 10 20 30 40 50 100
1:100 1m 2 3 4 5 6 7 8 9 10