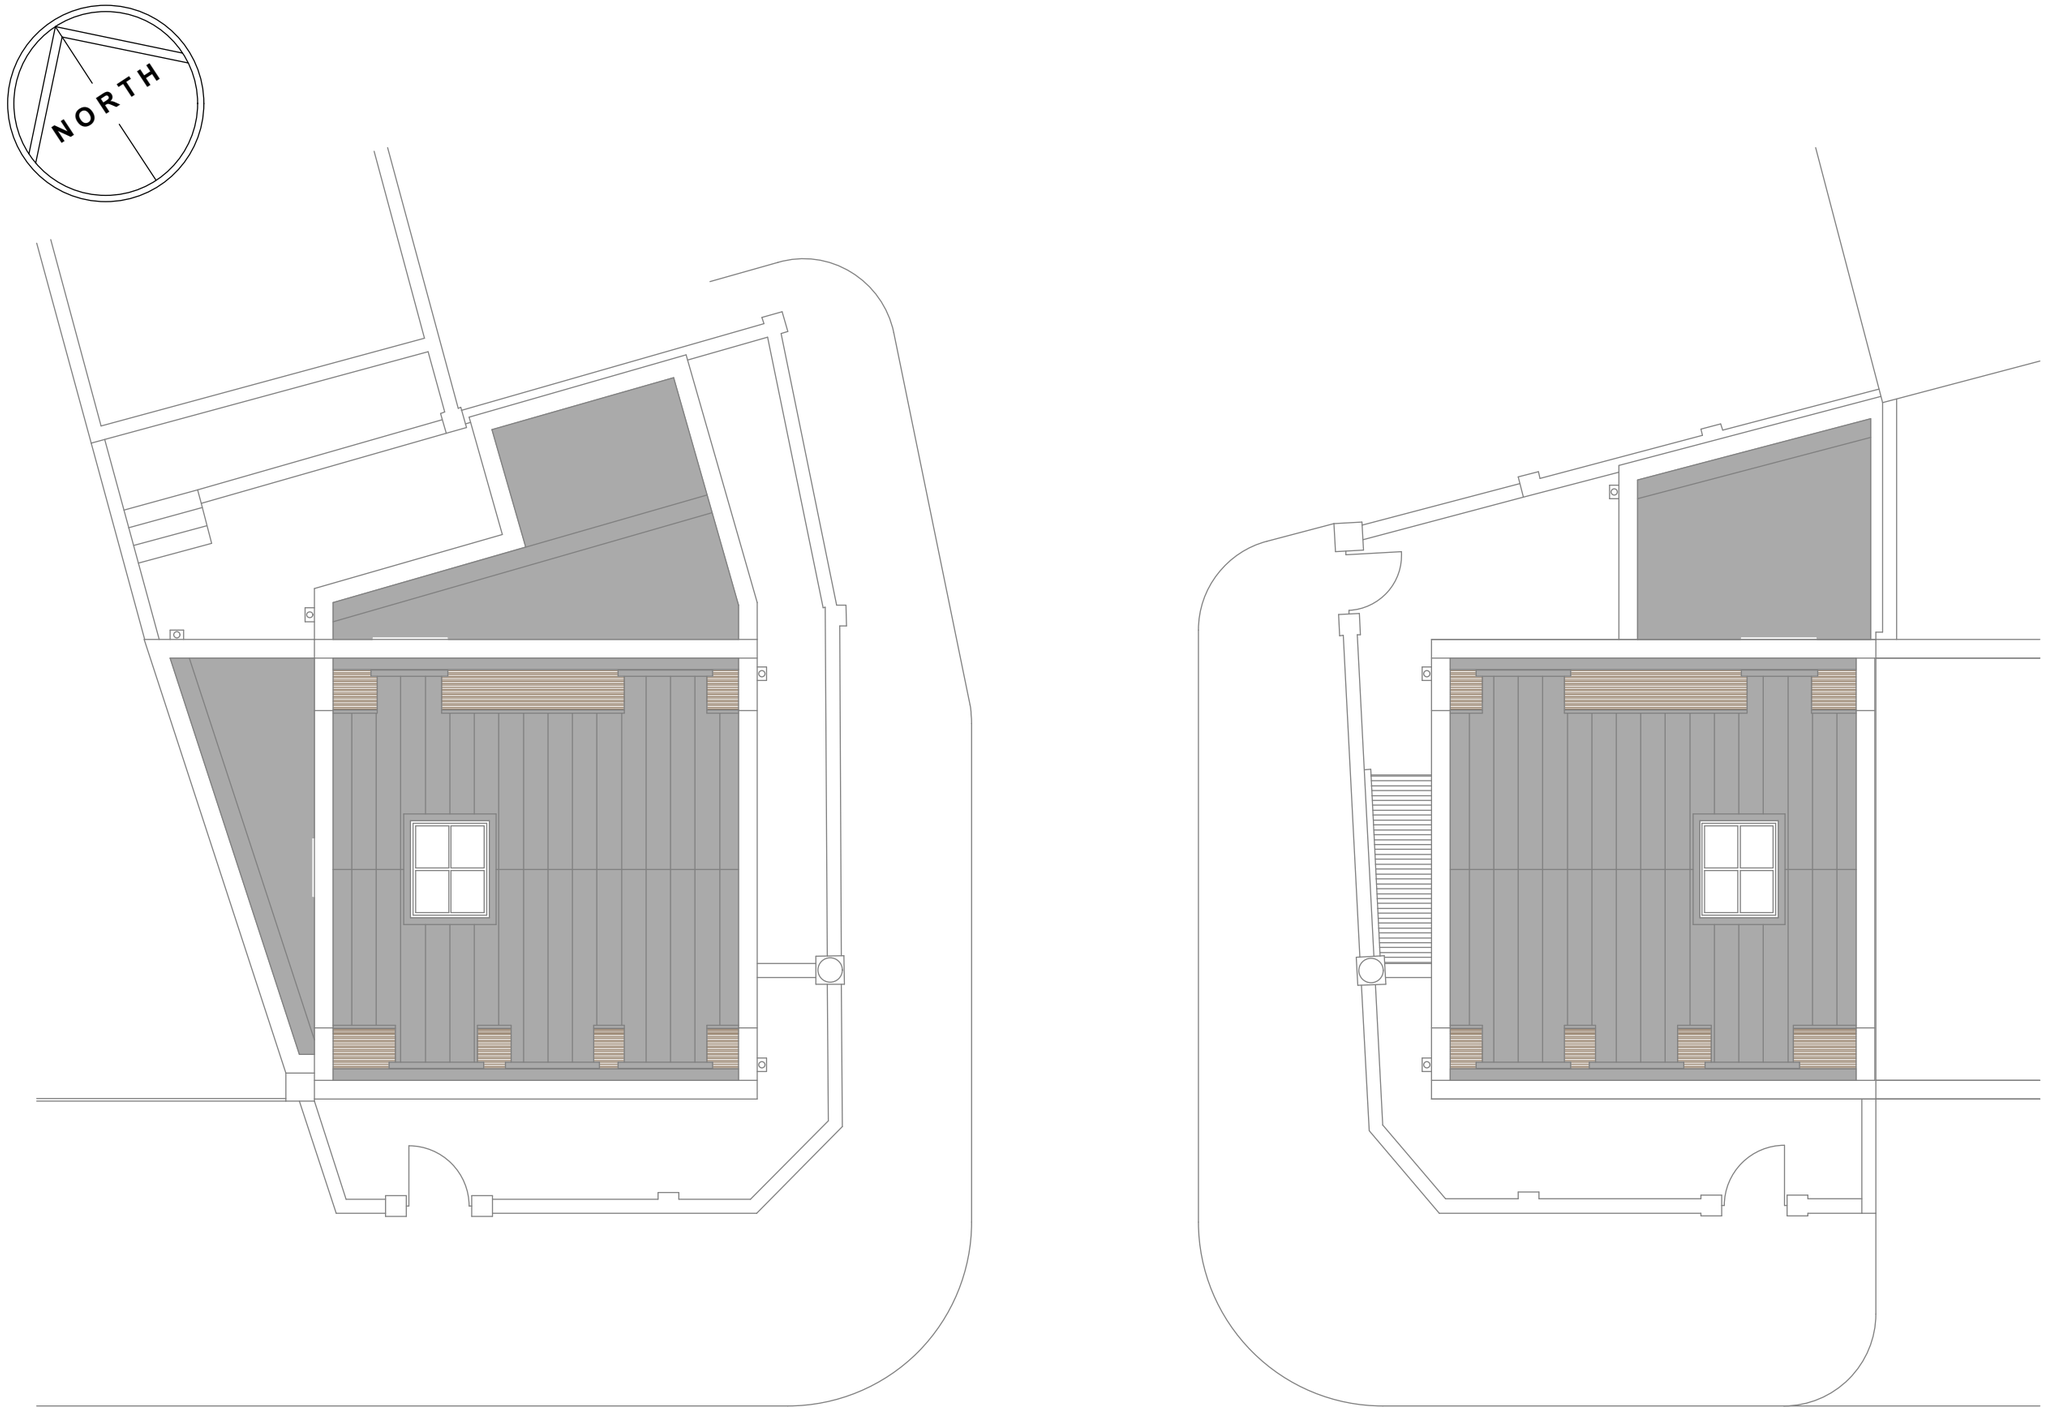

Do not scale drawings use dimensions given

All drawings to be read in conjunction with the specification;
any discepancies to be notified to the architect before commencing work

Copyright 11.04 Architects

rev	date	revision
A	07.02.13	Planning Amendments
-	17.11.12	Planning Issue

11.04 Architects Ltd
The Workspace
12 Wilton Road
Muswell Hill
London N10 1LS

Phone 020 8444 3000

info@1104architects.co.uk
www.1104architects.co.uk

project

4+6 Fairhazel Gardens
London

drawing title

Ground Floor Plan
Proposed

scale	date	
1:100 @ A3	17.11.12	
job no.	drawing no.	rev
293/294	150	A