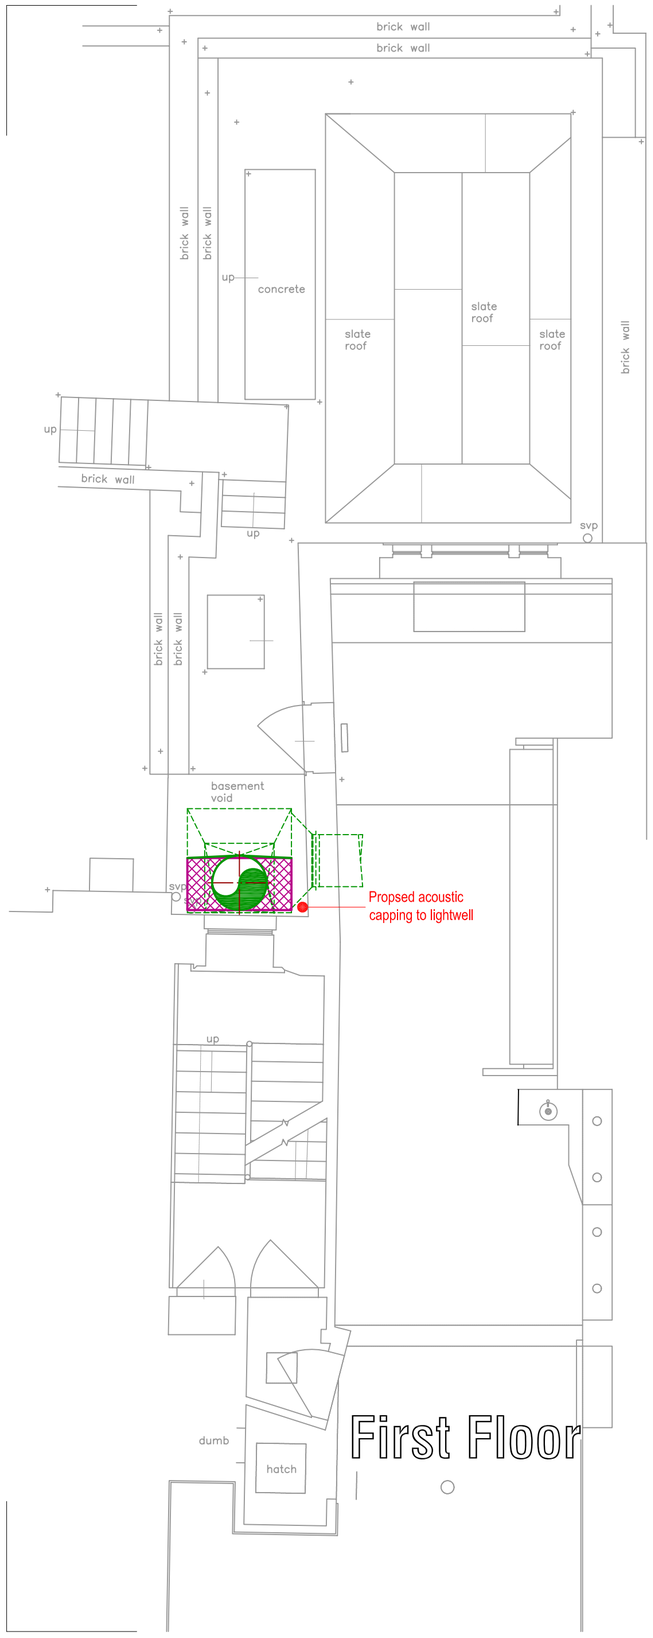

First Floor

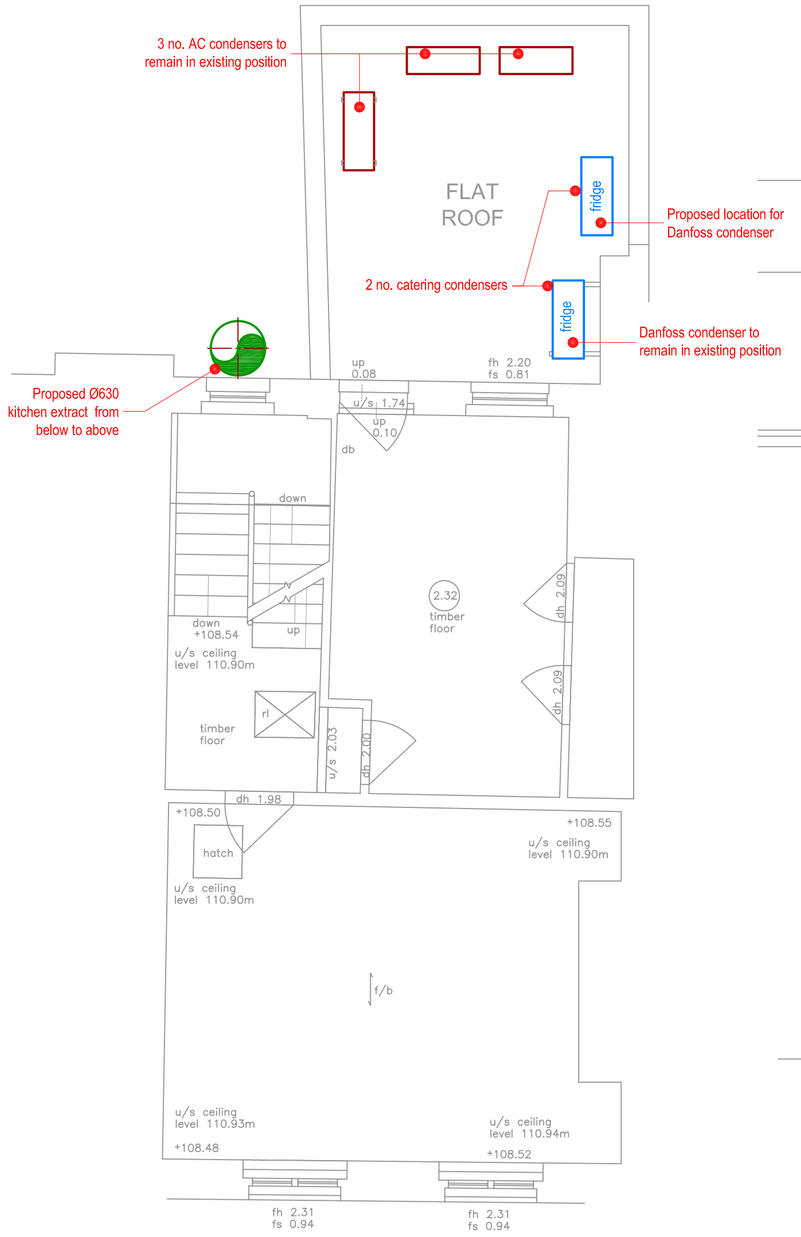

Third Floor

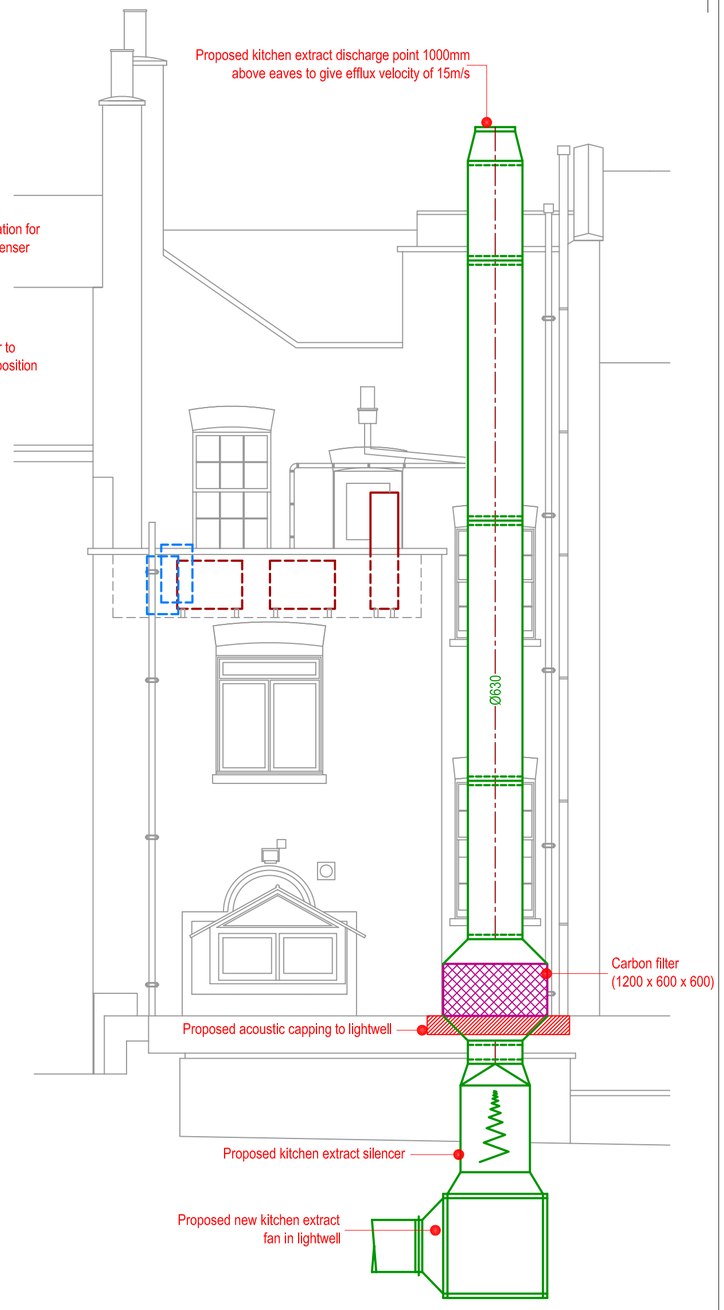

Rear Elevation

No.	Date	Rev. By	Revision Description
D	27-02-14	PR	Addition of carbon filter.
C	13-02-14	PR	Notation added.
B	13-02-14	PR	Additional notation to kitchen extract discharge.
A	21-10-13	AM	First Floor added.

Client:

BRASSERIE BLANC

Project :

Brasserie Blanc
Charlotte Street

Drawing Title :

Proposed Ventilation Layout
Third Floor & Rear Elevation

Drawing No.: ZBB7-05

Rev: D

Scale: 1:50 @ A2 1:100 @ A4

Drawn By: RL

Date: 16-10-13

chapman ventilation
15-20 Woodfield Road
Welwyn Garden City
Hertfordshire AL7 1JQ
Tel: 01707 372858 Fax: 01707 325001
E-mail: info@chapmanventilation.co.uk
Web: www.chapmanventilation.co.uk

Copyright of this drawing resides with Chapman Ventilation Limited ©