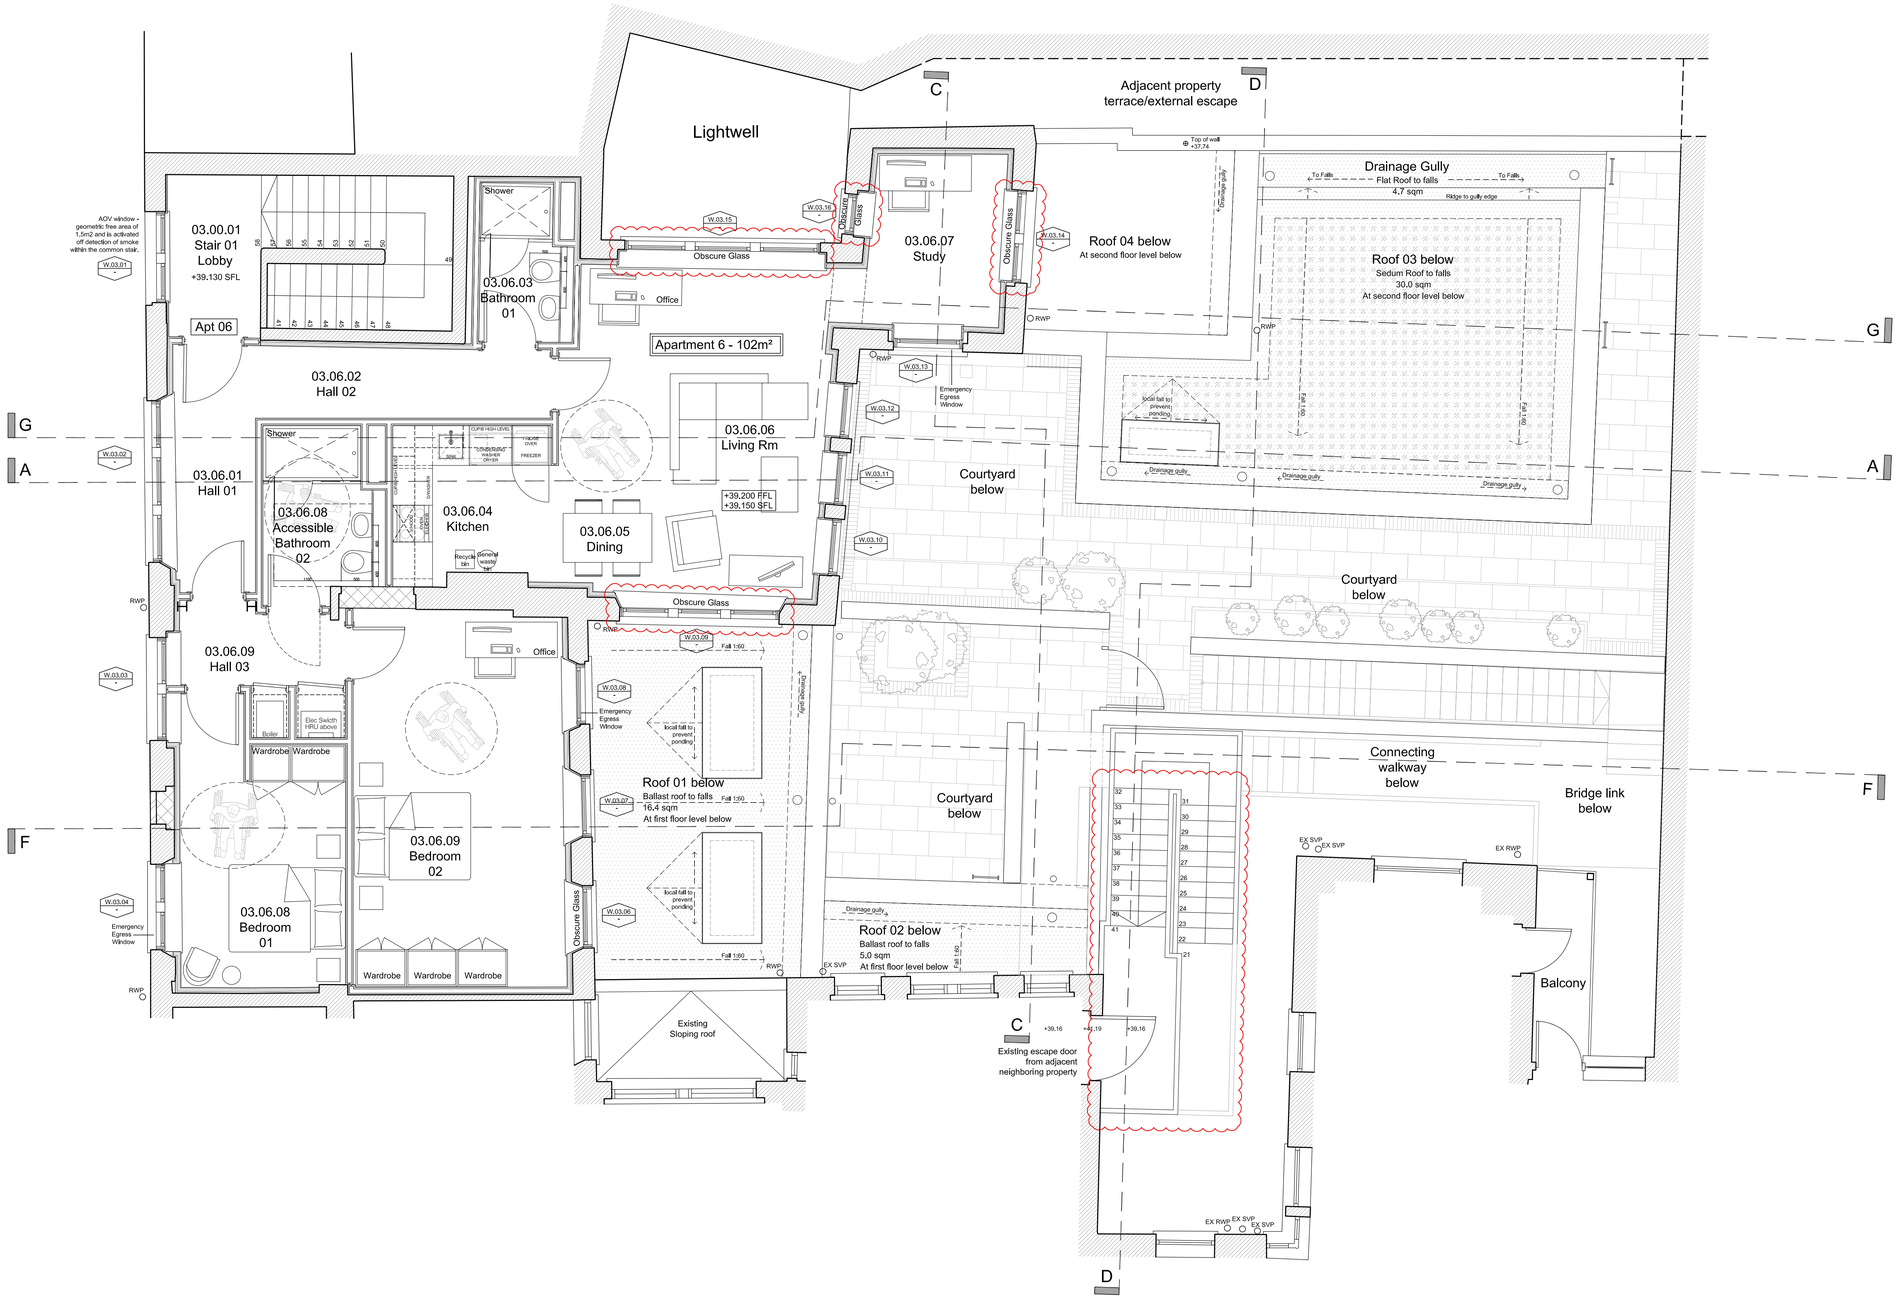

STATUS	DESCRIPTION	DATE	CHECKED BY

STATUS	DESCRIPTION	DATE	CHECKED BY

STATUS	DESCRIPTION	DATE	CHECKED BY
--	Original drawing	N/A	
	Issued for Planning Submission	16.04.12	
A	Unit mix revised. Issued for planning	07.06.12	-
B	Layout revised. Issued for planning	-	-
C	Issued for Planning Submission.	26.10.12	-
D	Windows retained (obscured) and fire escape stair added as clouded. Issued for Planning Submission.	24.09.14	AM

ISSUED FOR PLANNING

CLIENT. RAINEY & BEST

PROJECT. 172A ARLINGTON ROAD LONDON NW1 7HL

DRAWING. PROPOSED BUILDING PLANS - THIRD FLOOR

STAGE. EFG NO. 14010 ARL-PL-130 REV D

PLOT DATE. 25.09.2014 SCALE. 1:50 @ A1 / 1:100 @ A3

FILE PATH. E:\2014\14010 - Arlington Road\0_dwg\STAGE EFG\3_Planning Set\1_Amended Planning drawings\GA Plans

TODD
TODD ARCHITECTS + PLANNERS
2ND FLOOR TITANIC HOUSE,
6 QUEENS ROAD,
BELFAST, BT3 9DT
T +44(0)28 9024 5587
F +44(0)28 9023 3363
E INFO@TODDARCH.CO.UK
W WWW.TODDARCH.CO.UK

DISCLAIMER: TODD ARCHITECTS CONFIRM THAT RECIPIENTS CAN ONLY RELY ON APPROVED CONTROLLED DOCUMENT FORMATS INCLUDE ORIGINAL HARD COPY DRAWINGS ISSUED BY TODD ARCHITECTS, OR IMPRINTED PDF/DWF IMAGES OR DRAWINGS RECEIVED FROM TODD ARCHITECTS. TODD ARCHITECTS CANNOT ENSURE THE ACCURACY OF DRAWINGS, USED IN AN UNCONTROLLED DOCUMENT FORMAT WHICH MAY BE ALTERED OR MISINTERPRETED AS A RESULT OF HUMAN ERROR ON THE RECIPIENT'S PART. TODD ARCHITECTS CANNOT ENSURE THE ACCURACY OF DRAWINGS, USED IN AN UNCONTROLLED DOCUMENT FORMAT WHICH MAY BE ALTERED OR MISINTERPRETED AS A RESULT OF HUMAN ERROR ON THE RECIPIENT FROM NON-CONTROLLED FILE FORMATS, PHOTOCOPIES OF ORIGINAL HARD COPY DRAWINGS FROM TODD ARCHITECTS, DRAFT DRAWINGS SUPPLIED BY TODD ARCHITECTS FOR INFORMATION PURPOSES ONLY. TODD ARCHITECTS ACCEPT NO RESPONSIBILITY FOR ANY