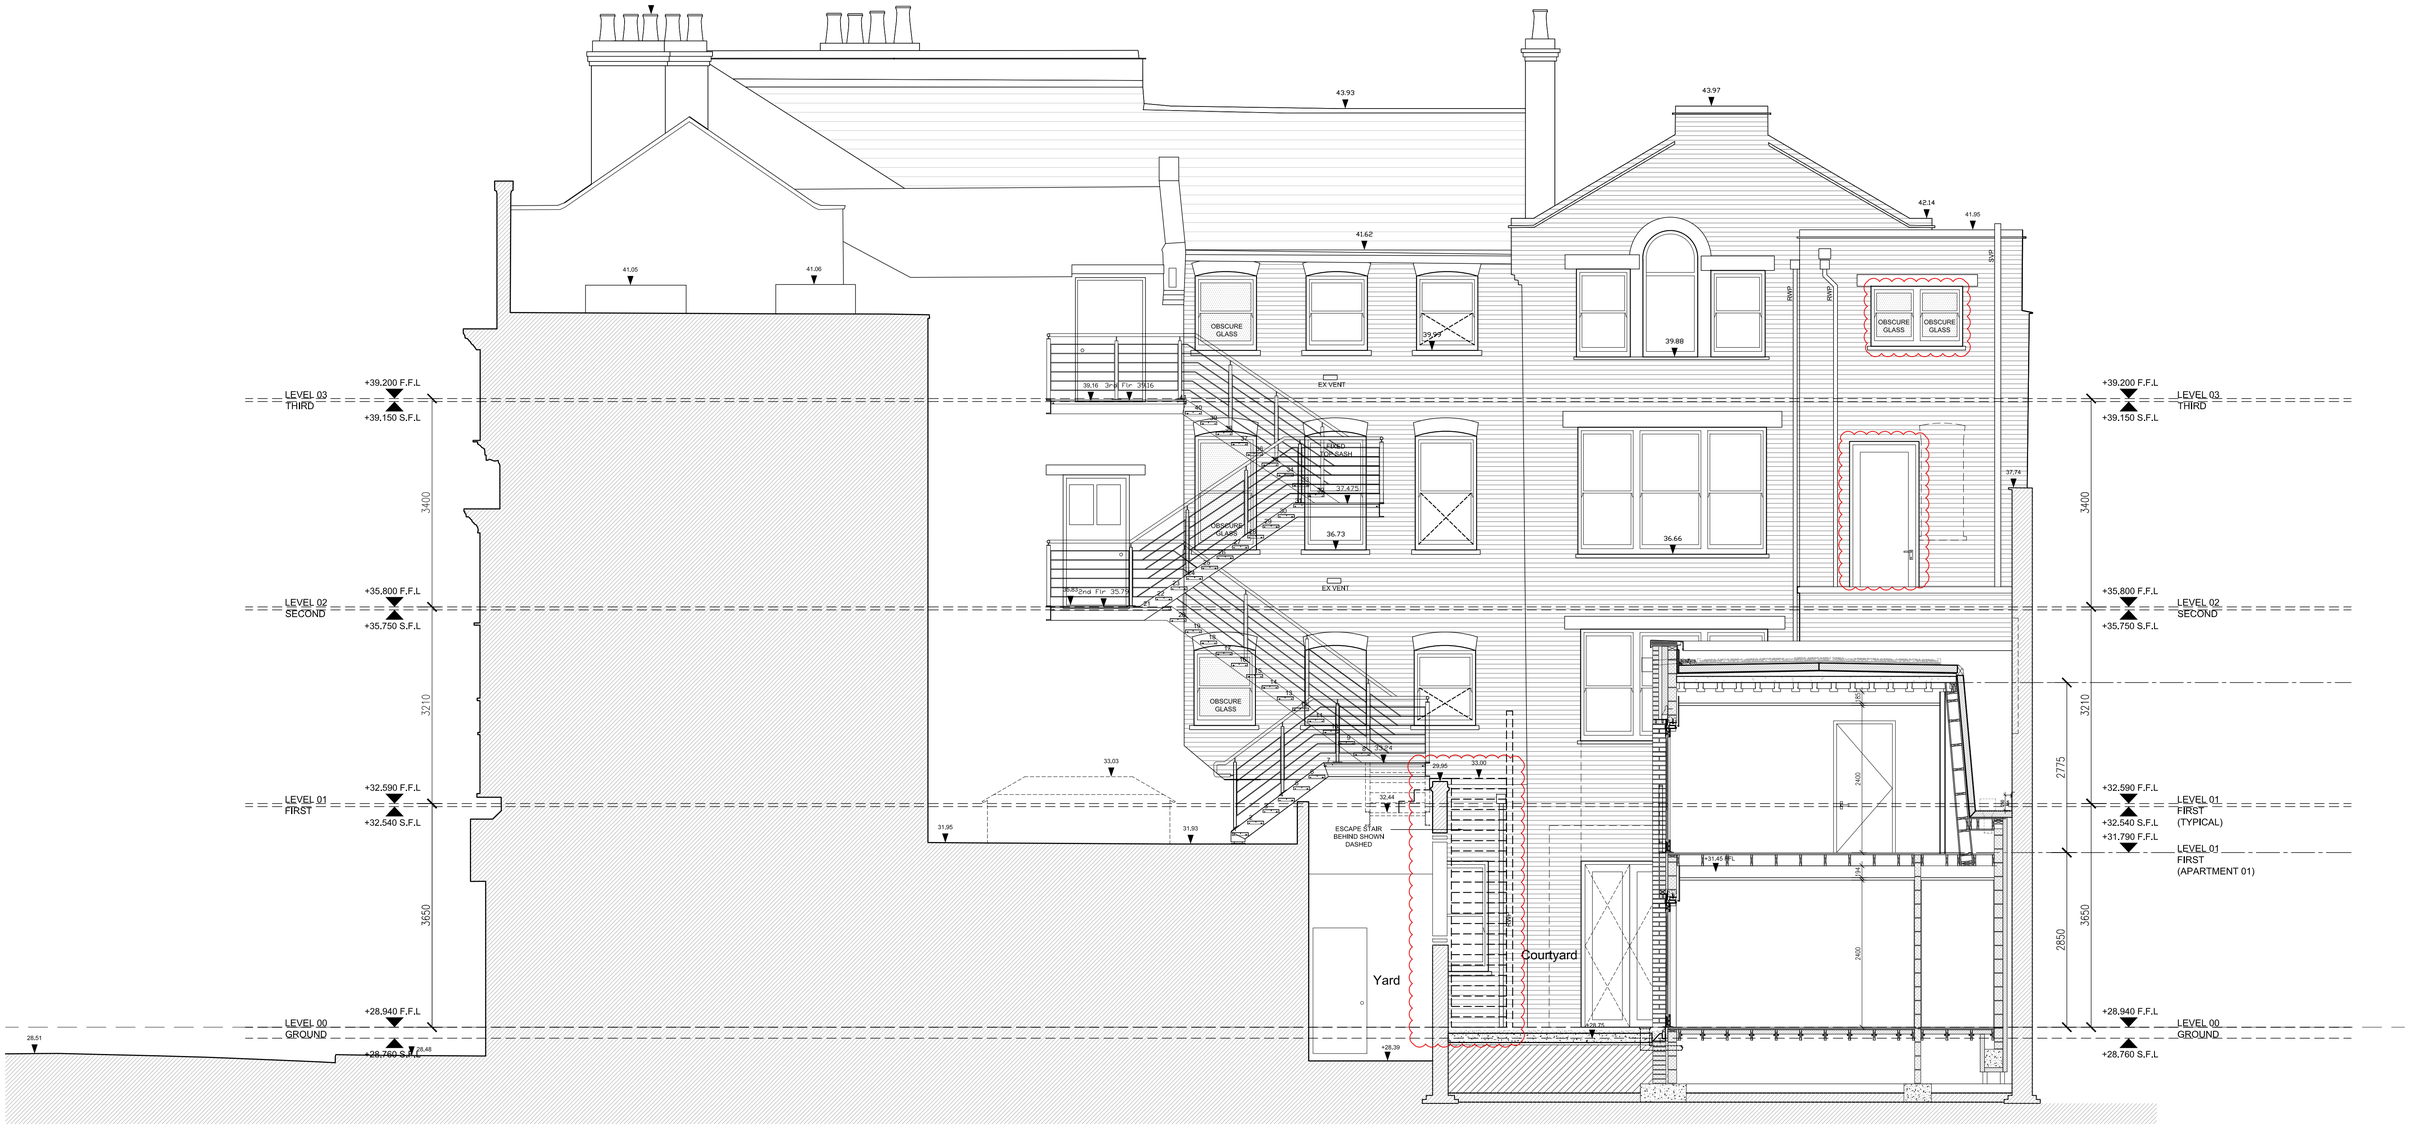

Section D-D
Scale 1:50

STATUS	DESCRIPTION	DATE	CHECKED BY

STATUS	DESCRIPTION	DATE	CHECKED BY

STATUS	DESCRIPTION	DATE	CHECKED BY
--	Original drawing	N/A	
	Issued for Planning Submission	16.04.12	-
A	Issued for Planning. Section reference and Unit mix revised.	07.06.12	-
B	Issued for Planning Submission	26.10.12	-
C	Window retained (obscured), escape stair from courtyard, fire escape platform added as clouded. Issued for Planning Submission.	24.09.14	AM

ISSUED FOR PLANNING

CLIENT. RAINEY & BEST

PROJECT. 172A ARLINGTON ROAD LONDON NW1 7HL

DRAWING. PROPOSED BUILDING SECTIONS - SECTION D-D

STAGE. EFG NO. 14010 ARL-PL-230 REV C

PLOT DATE. 25.09.2014 SCALE. 1:50 @ A1

FILEPATH. E:\2014\14010 - Arlington Road\0_dwg\STAGE EFG\3_Planning Set\1_Amended Planning drawings\GA Sections

DISCLAIMER: TODD ARCHITECTS CONFIRM THAT RECIPIENTS OASLONLY RELY ON APPROVED CONTROLLED DOCUMENT FORMATS IN CONSTRUCTION PROJECTS. CONTROLLED DOCUMENT FORMATS INCLUDE ORIGINAL HARD COPY DRAWINGS ISSUED BY TODD ARCHITECTS, OR DIRECTLY FROM TODD ARCHITECTS CLIENT EMAIL. THE AUTHENTICITY OF DRAWINGS RECEIVED FROM TODD ARCHITECTS CLIENT EMAIL CAN BE ASCERTAINED TO BEING IDENTICAL TO THE PART OF THE RECIPIENT, OR AS A RESULT OF THE INCOMPATIBILITY OF COMPUTER SYSTEMS WHEN OPENING OR PRINTING COMPUTER AIDED DRAWINGS. UNCONTROLLED DOCUMENT FORMATS INCLUDE: COMPUTER AIDED DESIGN FILES, PRINTS WHICH HAVE BEEN CREATED BY THE RECIPIENT FROM NON-CONTROLLED FILE FORMATS, PHOTOCOPIES OF ORIGINAL HARD COPY DRAWINGS FROM TODD ARCHITECTS, DRAFT DRAWINGS SUPPLIED BY TODD ARCHITECTS FOR INFORMATION PURPOSES ONLY. TODD ARCHITECTS ACCEPT NO RESPONSIBILITY FOR ANY

TODD
TODD ARCHITECTS + PLANNERS
2ND FLOOR TITANIC HOUSE,
6 QUEENS ROAD,
BELFAST, BT3 9DT
T +44(0)28 9024 5587
F +44(0)28 9023 3363
E INFO@TODDARCH.CO.UK
W WWW.TODDARCH.CO.UK