A3

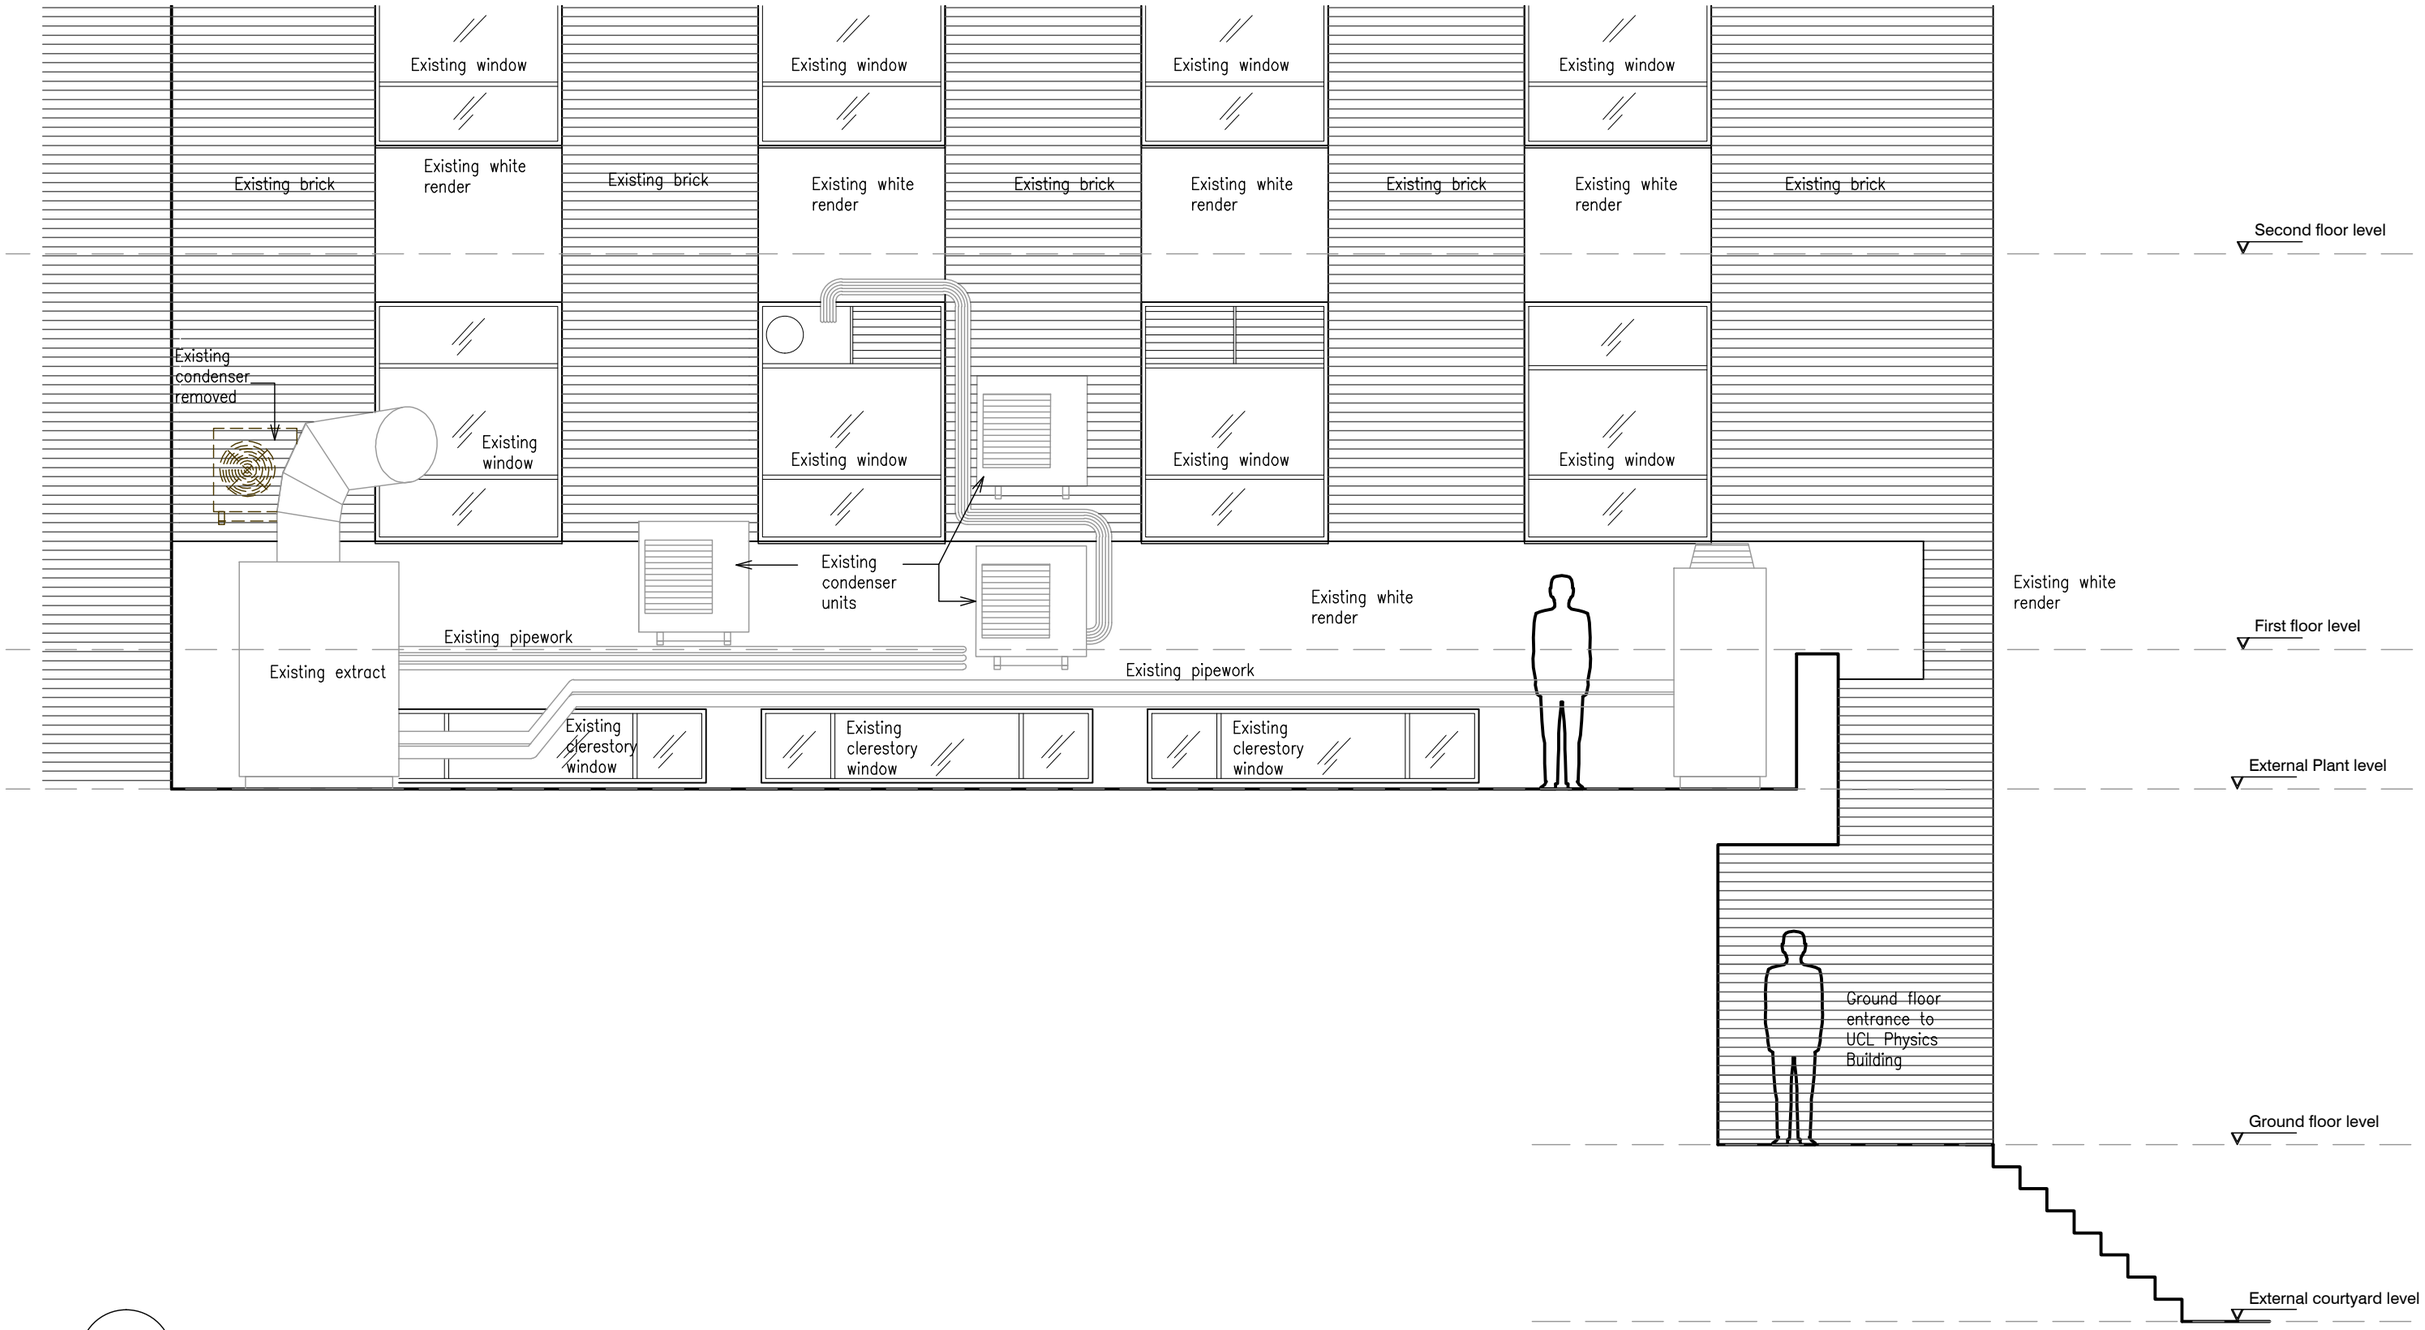

A ELEVATION AS EXISTING

SCALE 1:50

rev: P1 by: ds date: 29.09.14 chk:

- Planning

WILSON MASON

Wilson Mason LLP - Chartered Architects - www.wilsonmason.co.uk
3 Chandos Street, Cavendish Square, London W1G 9JU T 020 7637 1501

This drawing is to be read in conjunction with all relevant consultants' and specialists' drawings.
Notify the Contract Administrator of any discrepancies before proceeding.
Do not scale from this drawing. All dimensions are to be checked on site. This drawing is subject to copyright.

client
UCL

project
QUICK WINS 2014
Project 69

drawing Existing Elevation

1:50@A3

for Planning

5976 - PL(00)003

rev P1