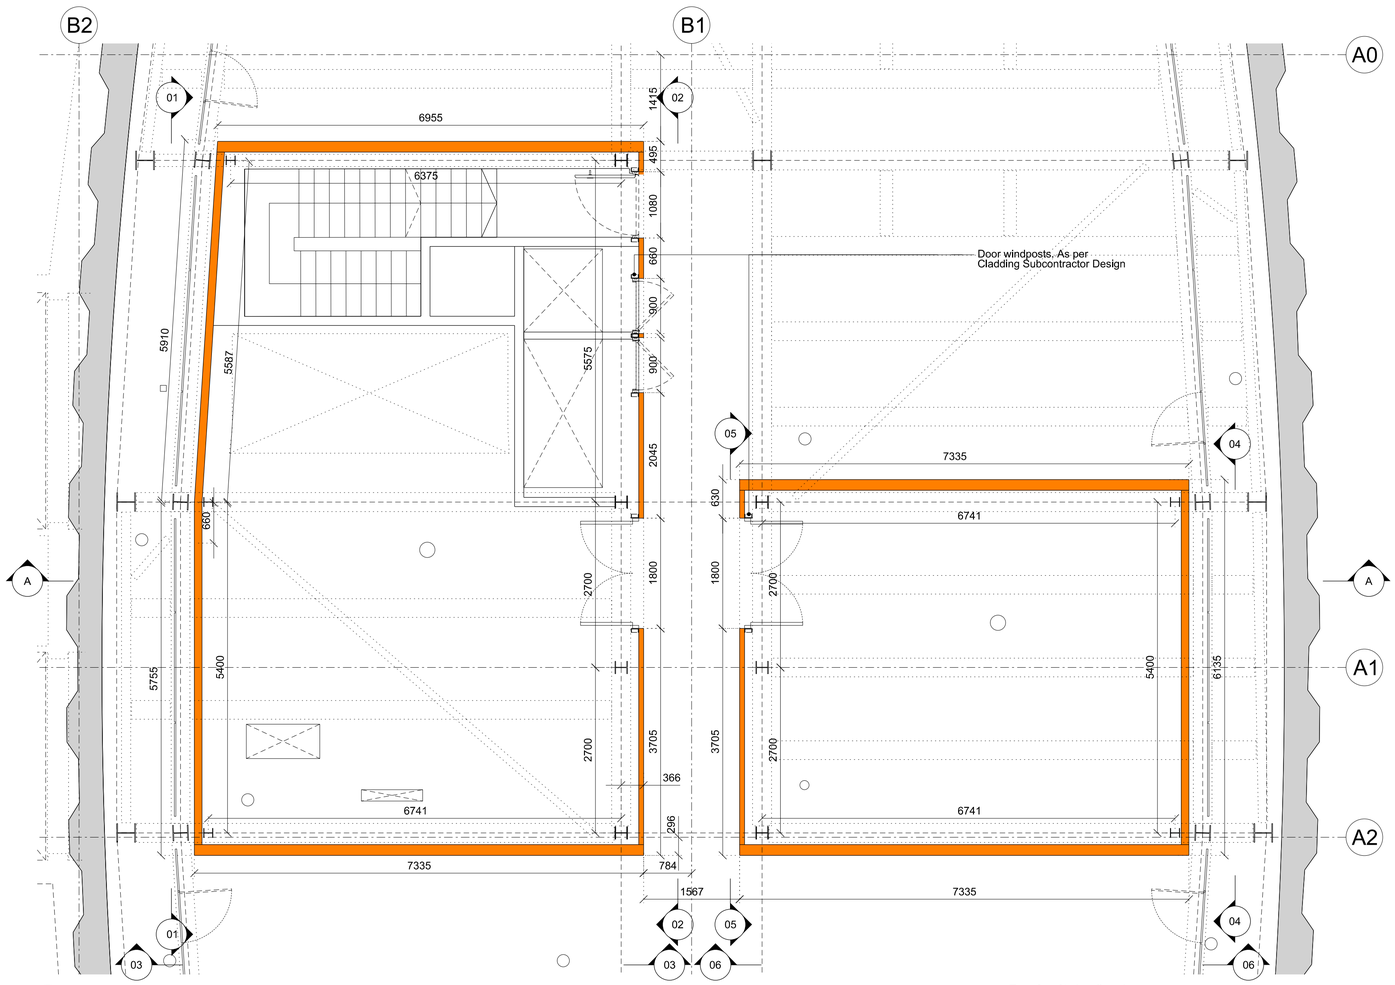

01 Plan Room enclosure - Plan

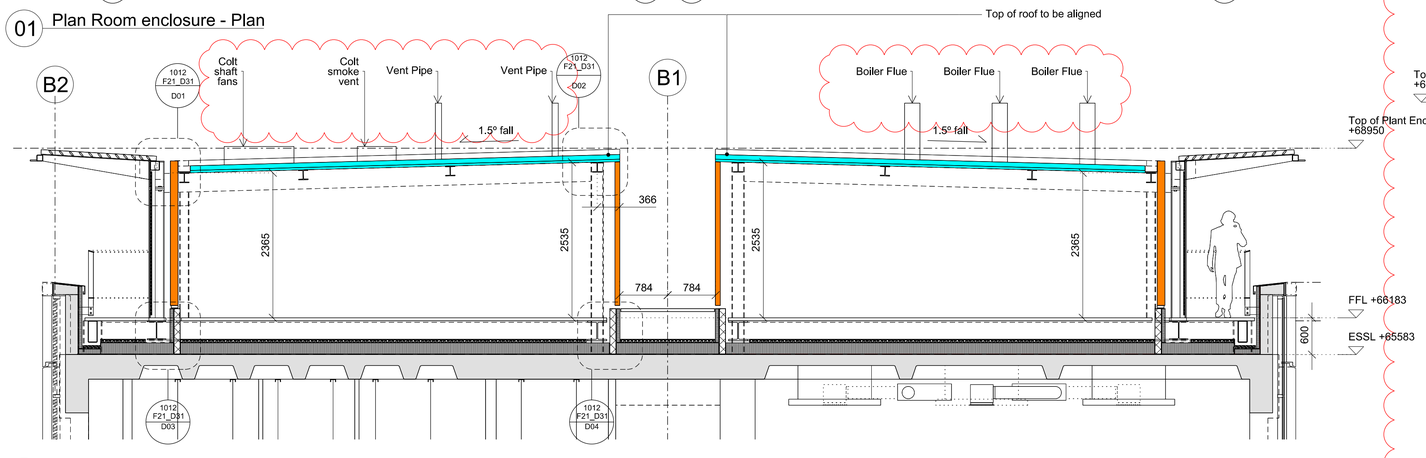

02 Plan Room enclosure - Section AA

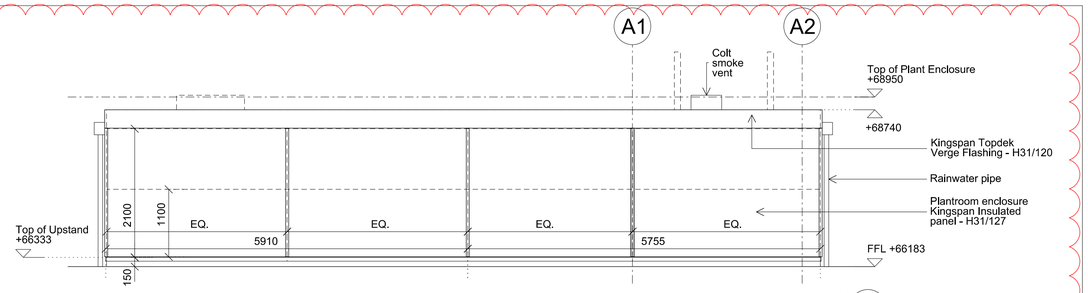

Elevation 01 03

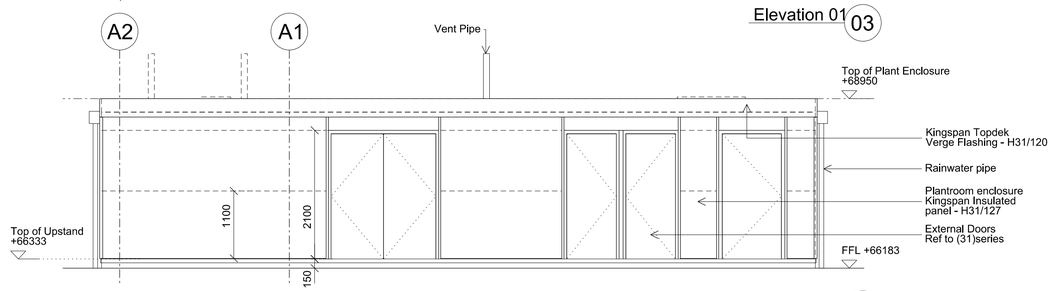

Elevation 02 04

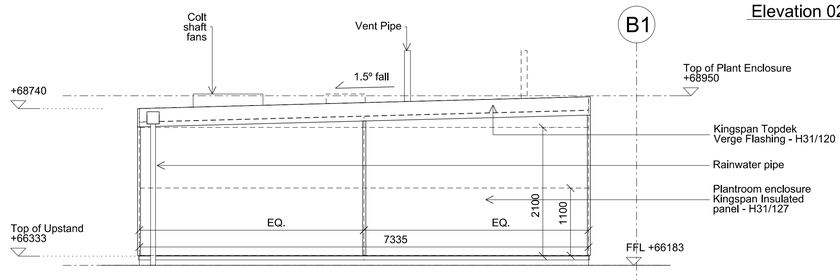

Elevation 03 07

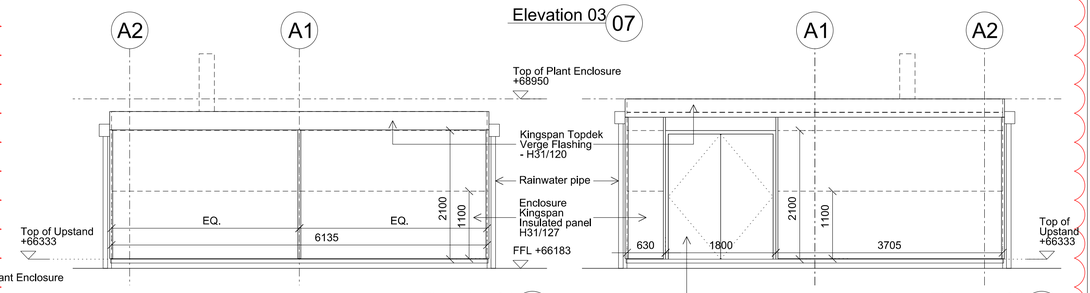

Elevation 04 05 Elevation 05 06

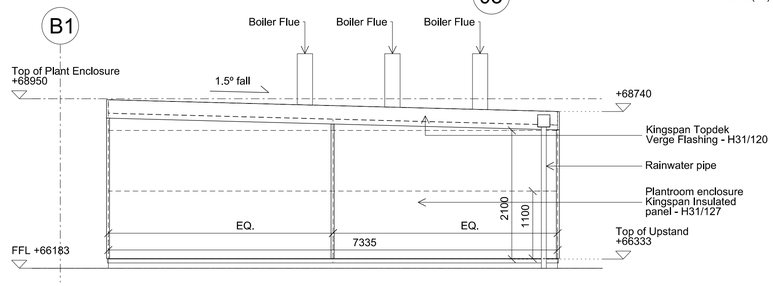

Elevation 06 08

Revisions	By	Chk
\ 140107 FIRST ISSUE - STAGE F	FE	SL
A 140226 Elevations added	FE	SL

Notes

It should be noted that this drawing has been interpreted from survey information supplied by Plowman Craven.

Please refer to Structural Engineers drawings for steelwork seeting out.

Kingspan Insulated Panels AB. Thickness indicative to be confirmed by cladding Sub-contractor - ref 1012(SC)004 clause H31/127

Kingspan Topdek roof panels (1.5° fall) - ref 1012(SC)004 clause H31/120

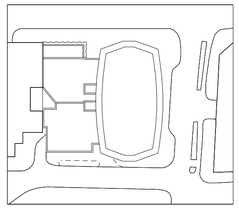

Bennetts Associates Architects
1 Rawstorne Place London EC1V 7NL
T +44 (0)20 7520 3300 F +44 (0)20 7520 3333
E mail@bennettsassociates.com
For Bennetts Associates' electronic information issue disclaimer - www.bennettsassociates.com/informationdisclaimer/

Project
One Mabledon Place
Stanhope Plc

Project No. 1012

Drawing Title
Plant Room Enclosure

Drawing Number
1012_ F21_ B19

Revision
A

Scale @ A3
1 : 100

Scale @ A1
1 : 50

Revision Date
140226