© Buchanan Hartley Architects Ltd.

The Information contained in this drawing is the copyright of Buchanan Hartley Architects Ltd, and must not be used in whole or in part without the express written approval of Buchanan Hartley Architects Ltd.

DO NOT SCALE FROM THIS DRAWING

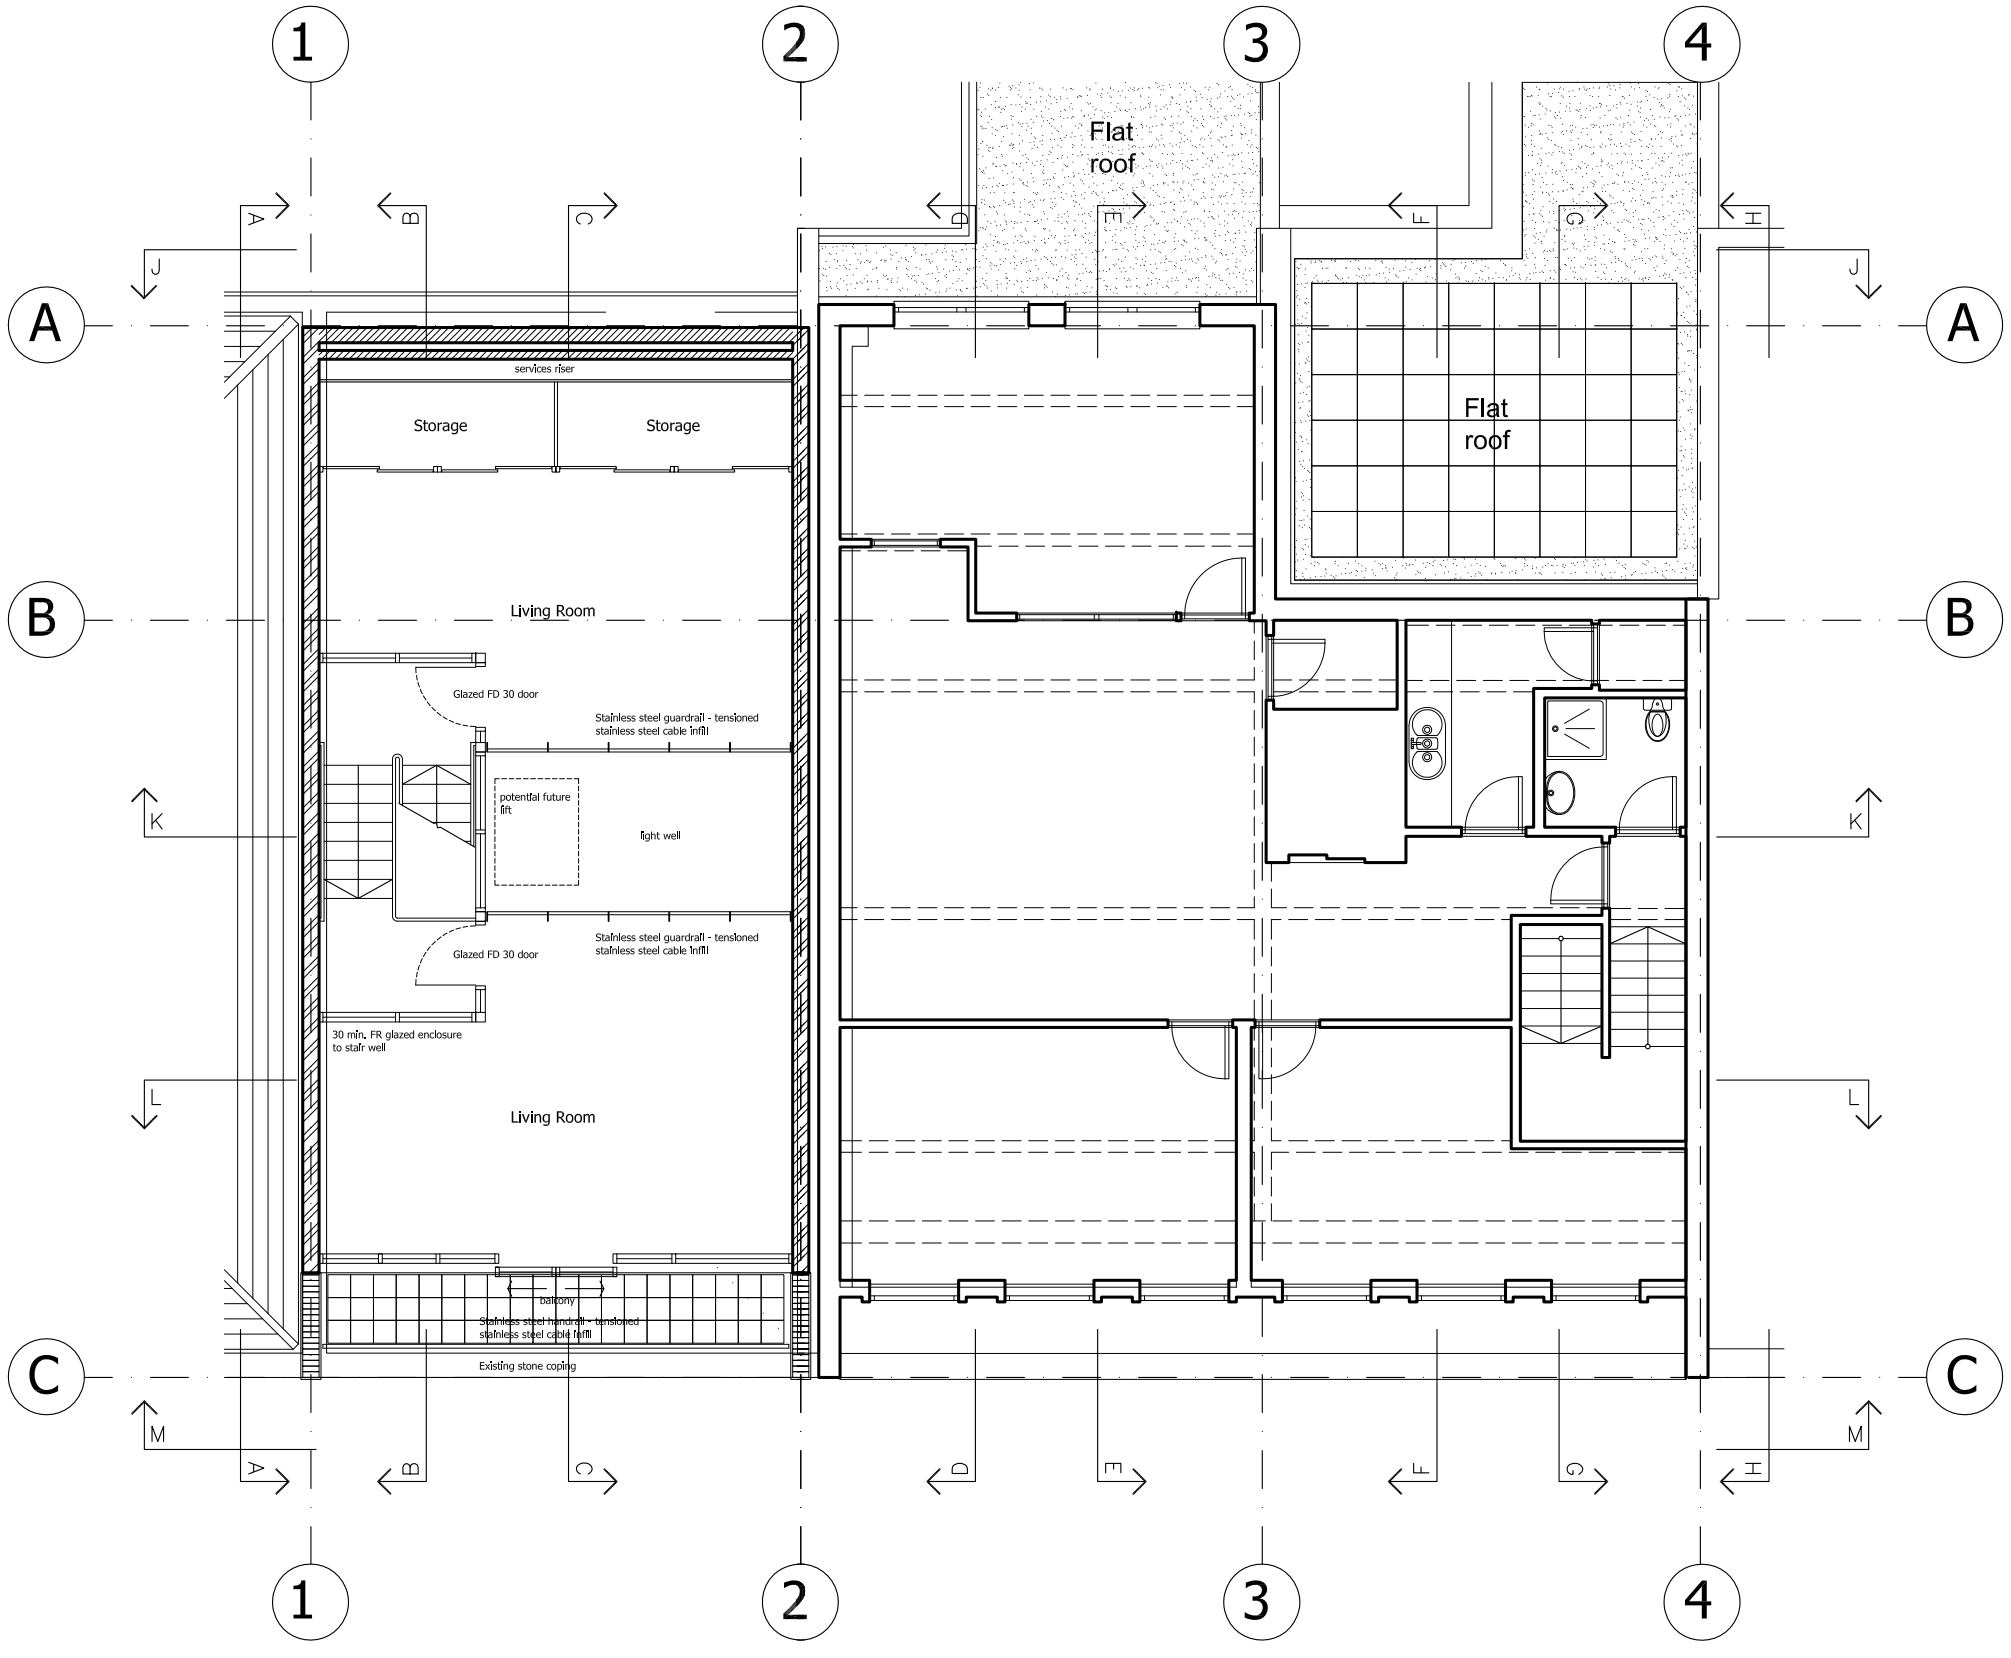

Rev	Description	Date	By
-	-	-	-

Status
Preliminary

Buchanan Hartley Architects Ltd
architecture interiors environment

13 Grosvenor Gardens London SW1W 0BD
T 020 7592 7247
E mail@buchananhartley.co.uk

Client
Queens Gate Holdings

Project
22 King's Mews
London WC1N 2JB

Title
Plan Level 2
Proposed

Scale	
1:50@A1	
Date	
14/08/2014	
Drawn	Checked
SLW	MH
Project No	Drawing No / REV
0645	L(--) 104