© Buchanan Hartley Architects Ltd.

The information contained in this drawing is the copyright of Buchanan Hartley Architects Ltd, and must not be used in whole or in part without the express written approval of Buchanan Hartley Architects Ltd.

DO NOT SCALE FROM THIS DRAWING

KEY PLAN

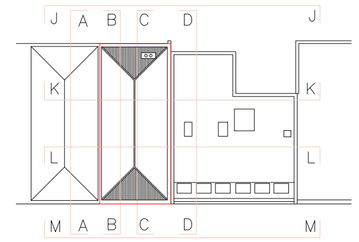

Legend

Demolition

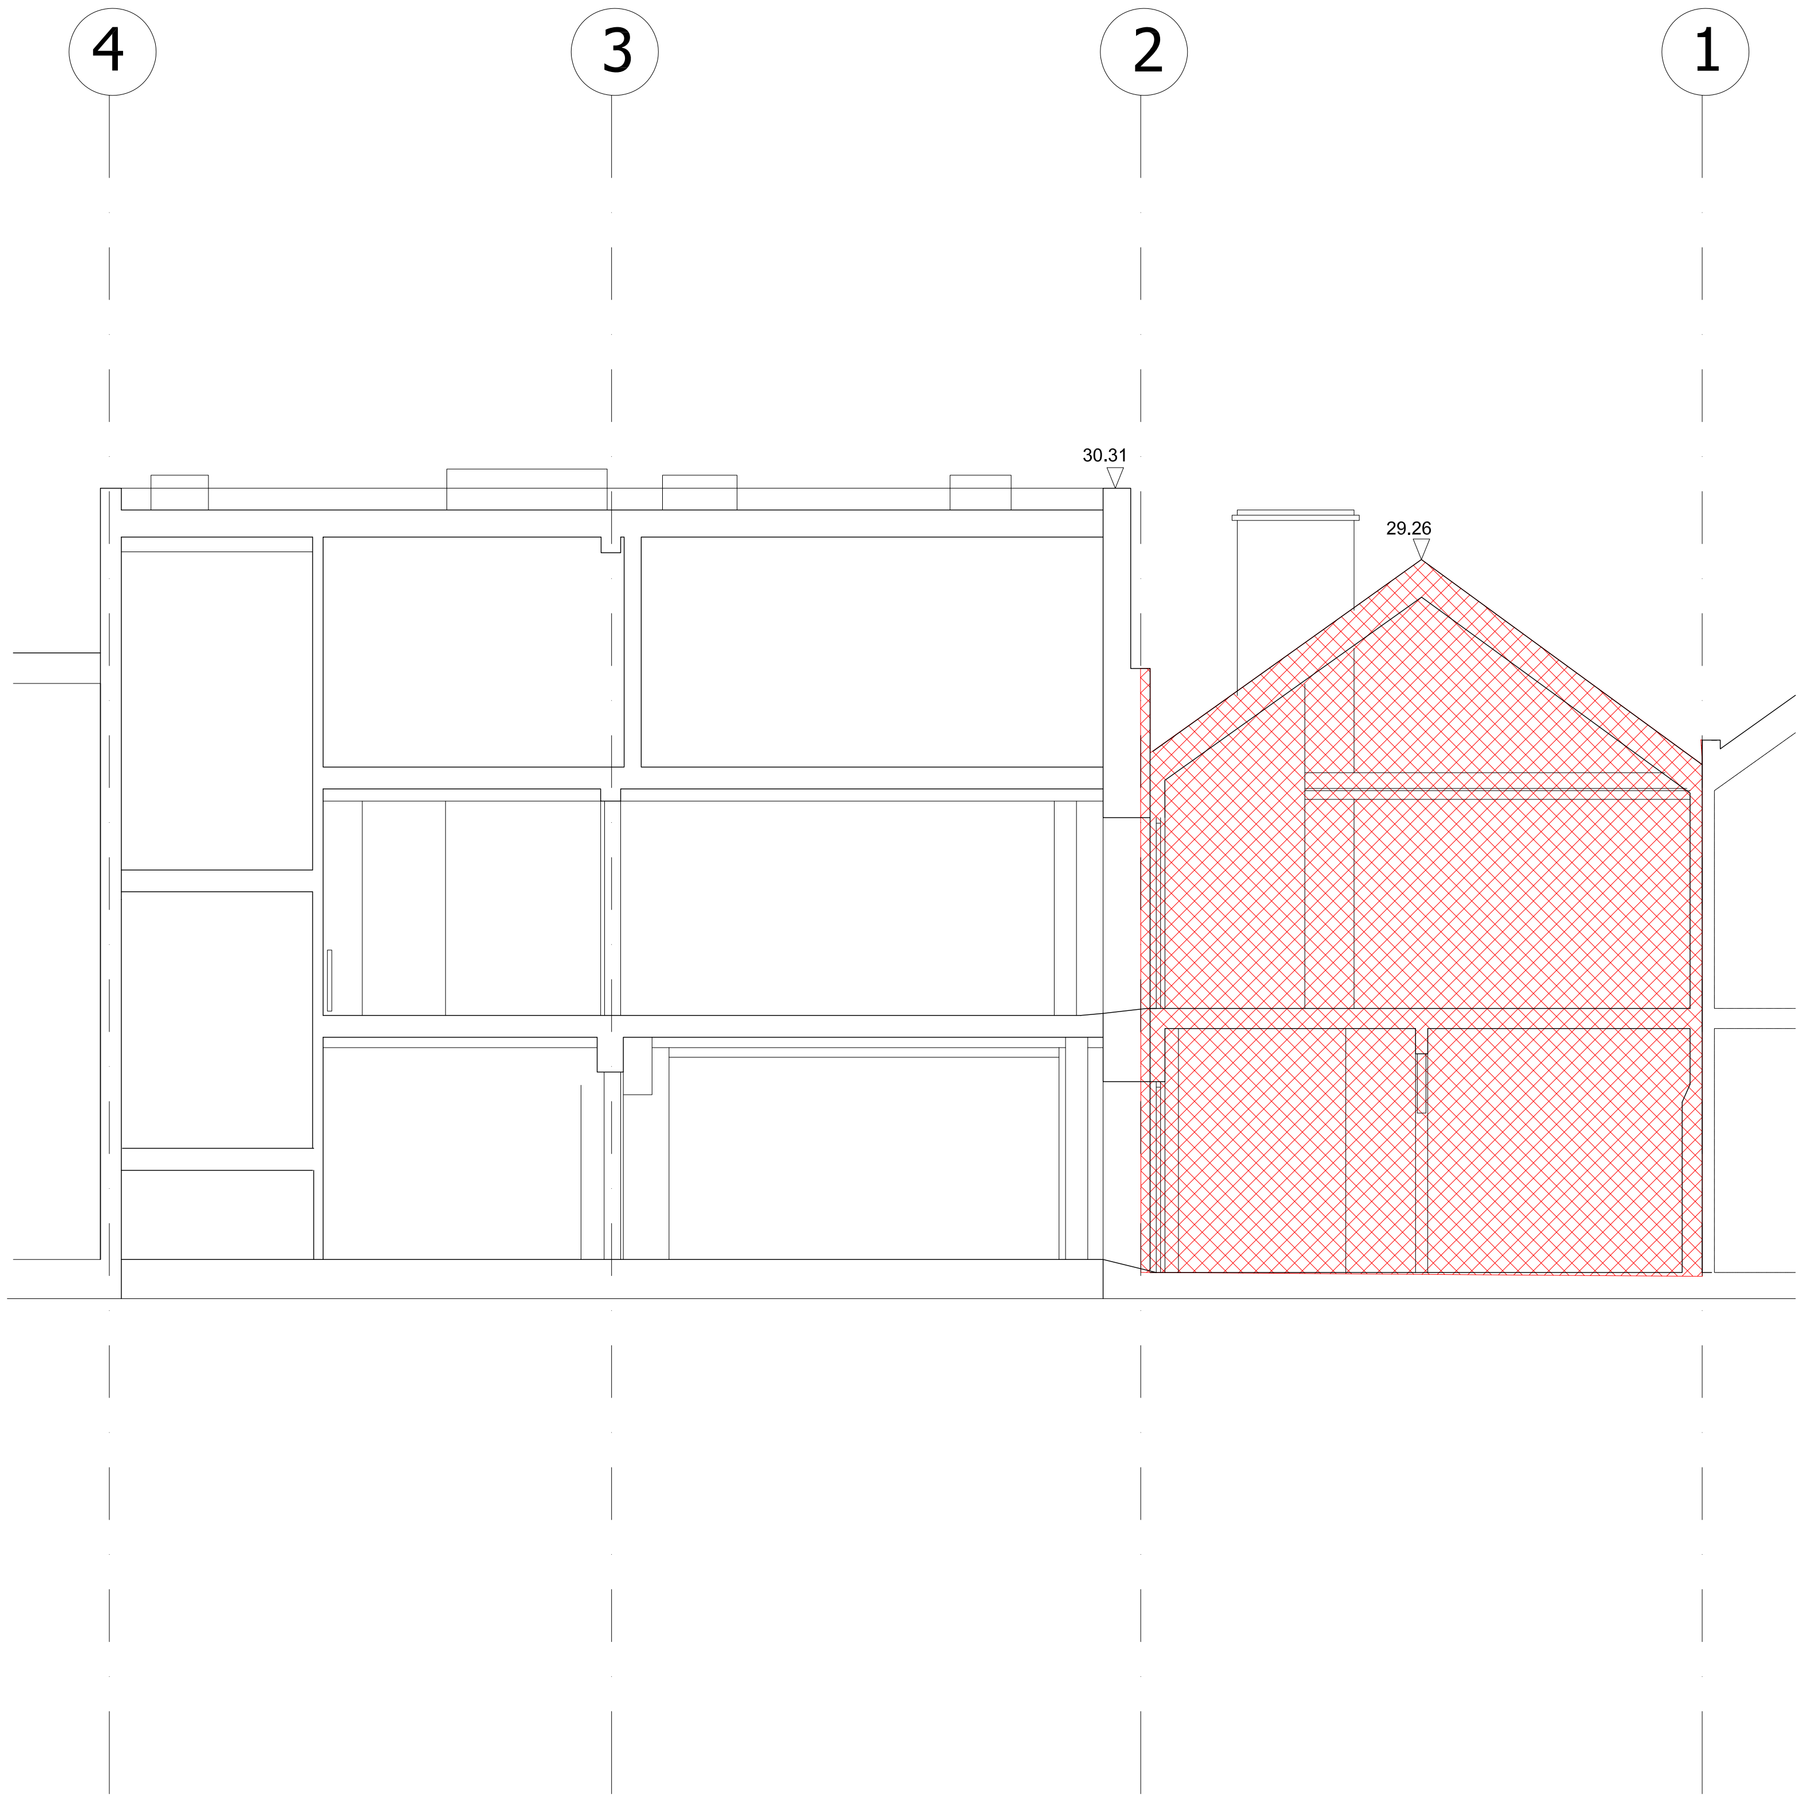

Rev	Description	Date	By
-	-	-	-

Status

Preliminary

Buchanan Hartley Architects Ltd
architecture interiors environment

13 Grosvenor Gardens London SW1W 0BD
T 020 7592 7247
E mail@buchananhartley.co.uk

Client

Queens Gate Holdings

Project

22 Kings Mews

London WC1N 2JB

Title

Section LL

Existing

Scale

1:50@A1

Date

14/08/2014

Drawn	Checked
SLW	MH

Project No	Drawing No	REV
0645	L(EX) 116	