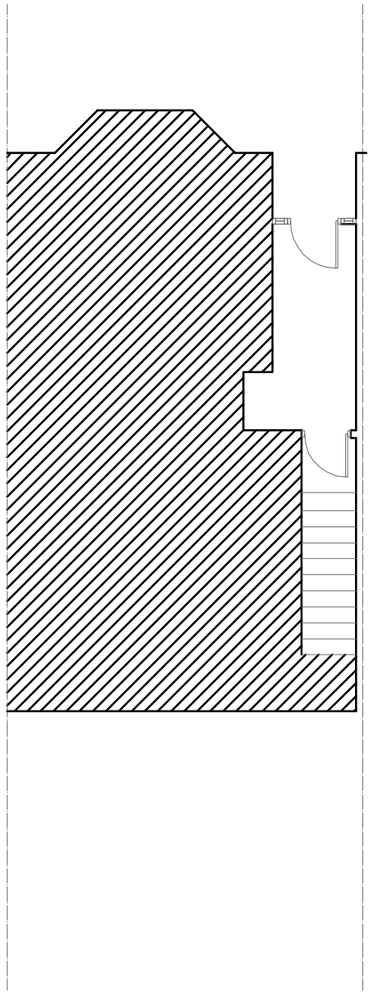

GROUND

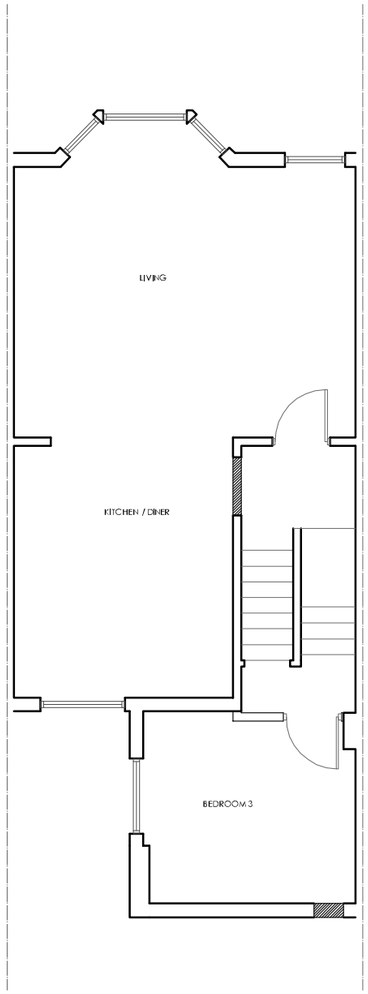

GROUND HALF LANDING/FIRST

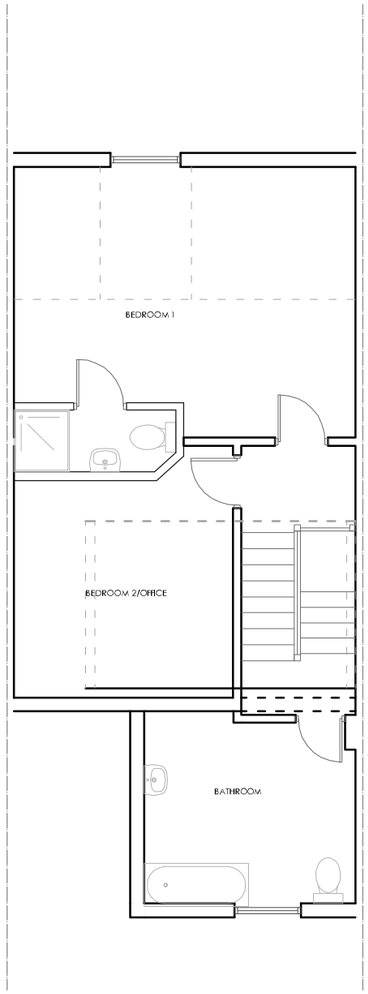

1ST HALF LANDING/SECOND

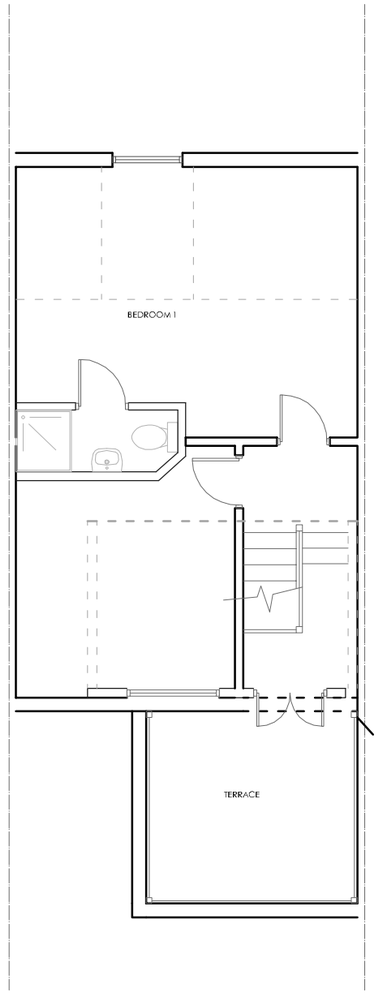

SECOND/TERRACE

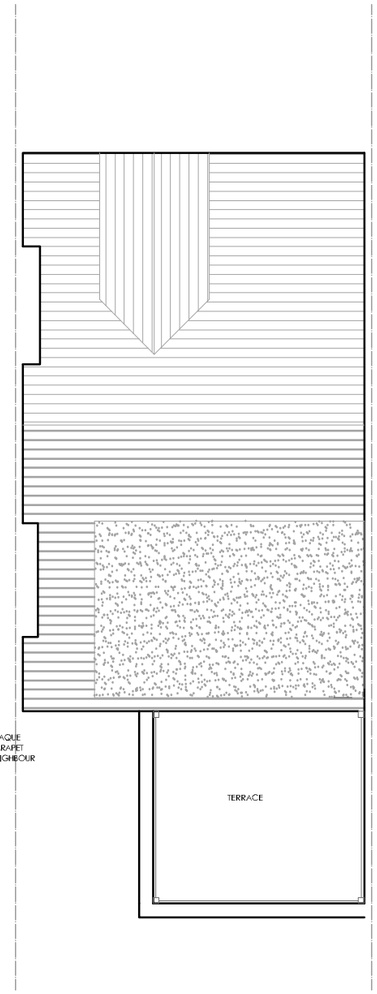

ROOF

REVISIONS		
Rev	Date	Detail
-	-	-

PROPOSED

TITLE: 32 SHERRIFF ROAD LONDON NW6 2AU

DRAWING: PROPOSED FLOOR PLANS

Date: 23-09-2014

Drawn By: TMD

Scale: 1:100 (A3)

Revision: D

Drwg No.: 32SRF - 101