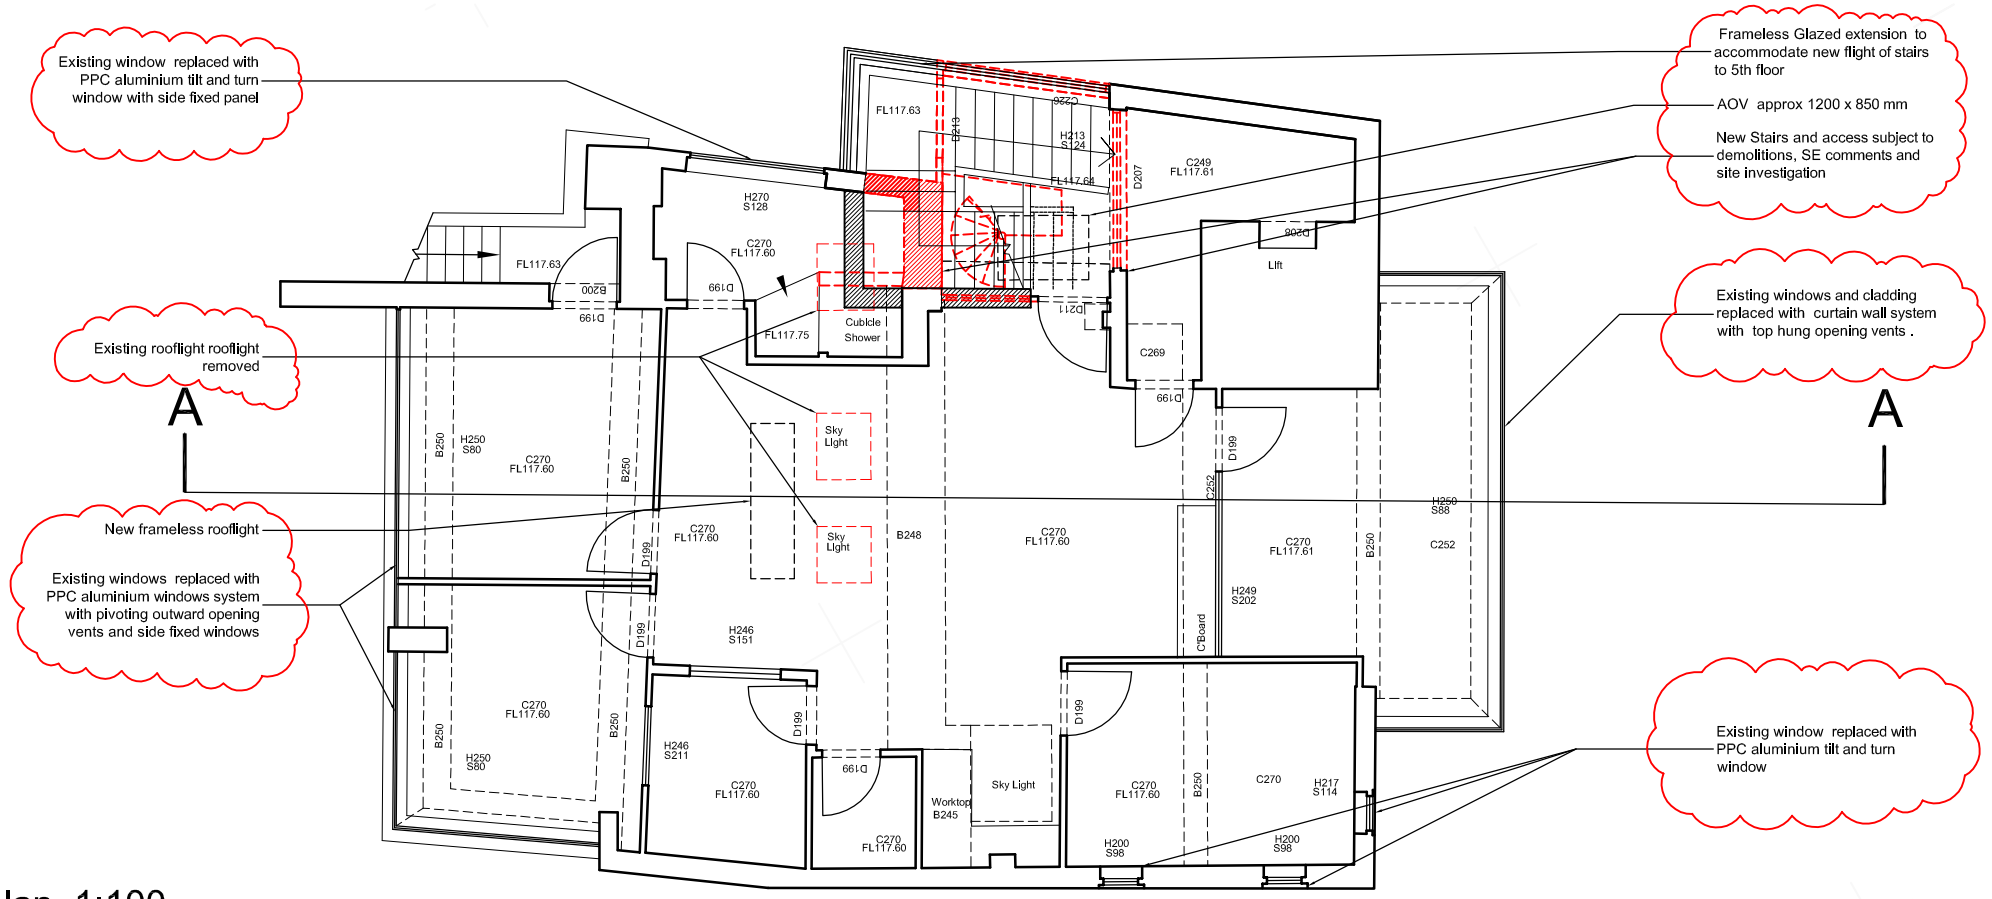

Fifth floor plan 1:100

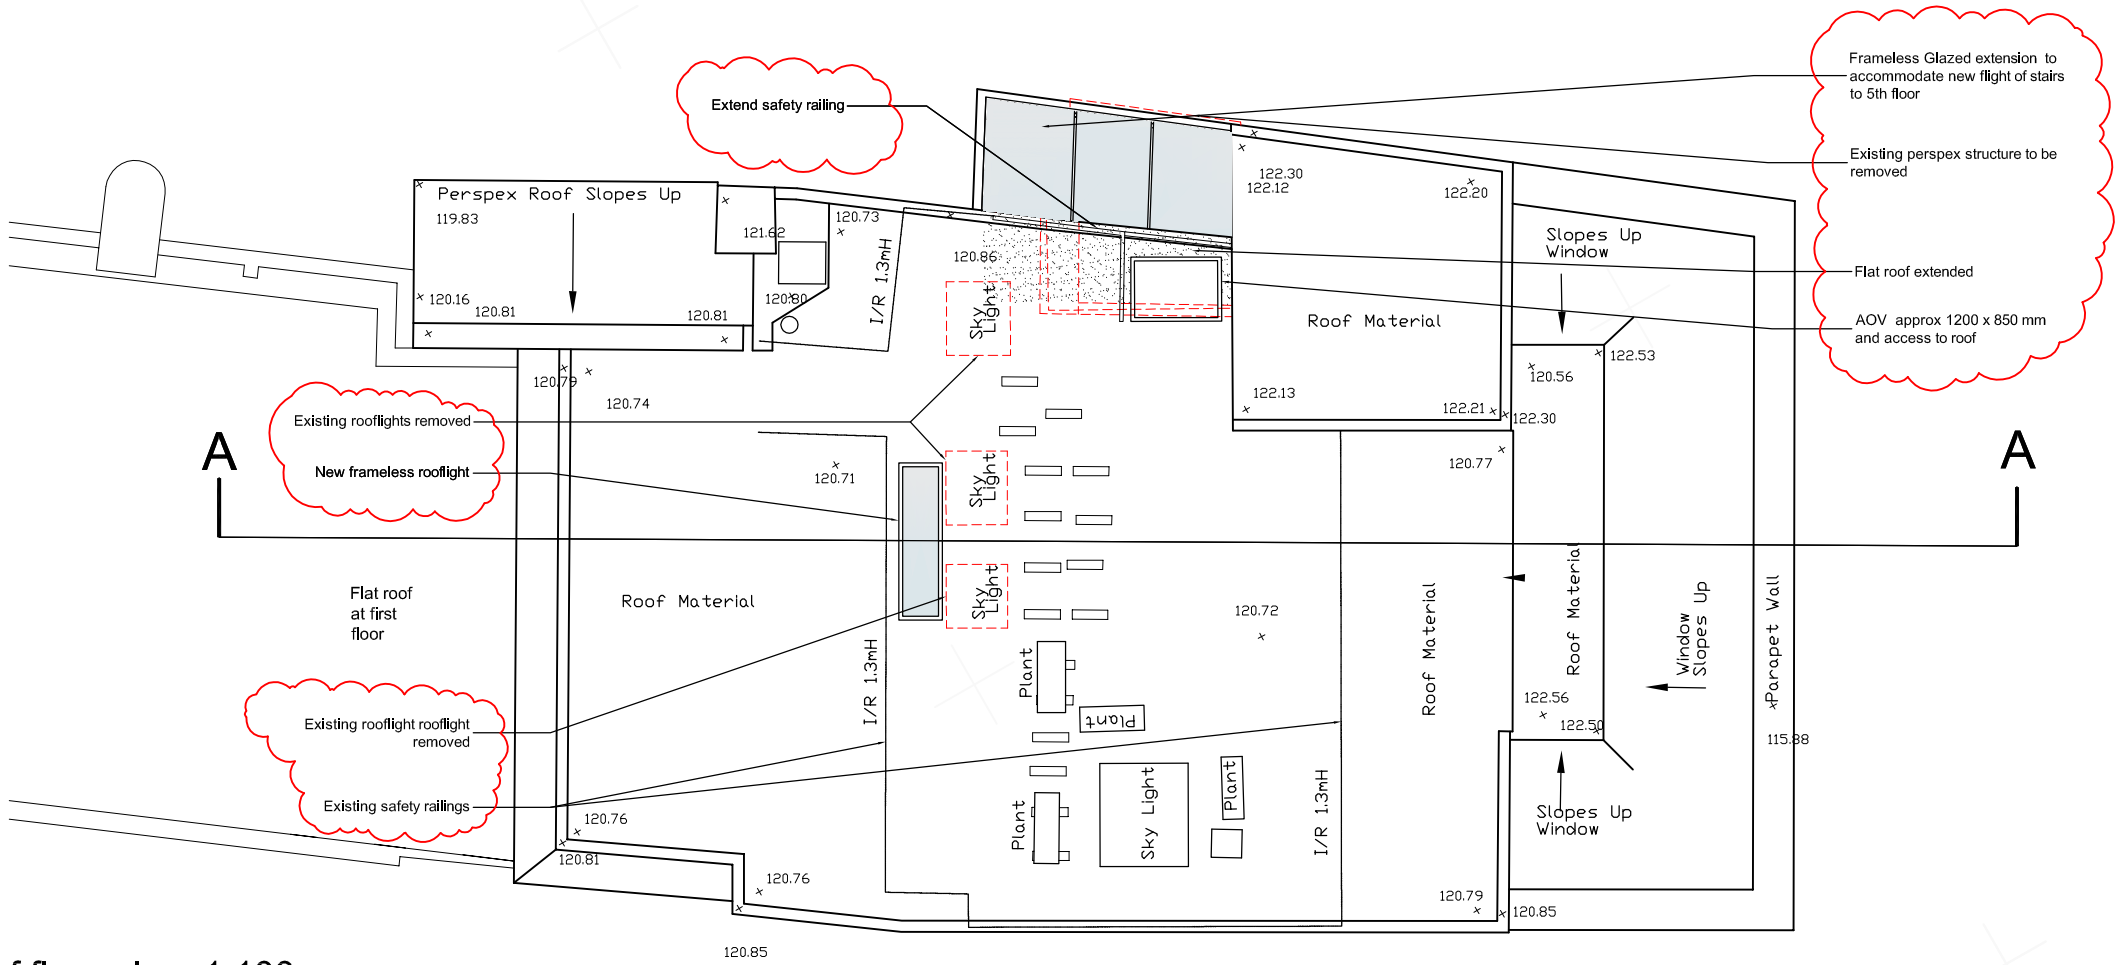

Roof floor plan 1:100

Note

Use figured dimensions only. All dimensions are to be checked on site and any discrepancies, errors or omissions are to be reported to the architect prior to commencement of works.

NORTH

SCALE

0 1m 2m 3m 4m

Proposed works to external fabric only - building use as existing

SCHEME DESIGN SUBJECT TO STRUCTURAL ENGINEER /SERVICES ENGINEER, & PLANNERS COMMENT

FOR PLANNING

A	26.0814	Notes highlighted in red	mb
B	18.09.14	notes to windows and railings amended following planners comments	mb

BB PARTNERSHIP LTD

CHARTERED ARCHITECTS

THE TRAFALGAR . 17 REMINGTON STREET . LONDON N1 8DH

TEL . 020 7336 8555 FAX . 020 7336 8777

e-mail . architect@bbpartnership.co.uk

© 2010 BB PARTNERSHIP LIMITED
ALL RIGHTS RESERVED

project	25-26 Hampstead High Street	date	scale	drawn by
		Aug 14	1:100@A3	mb
drawing	Floor plans as proposed (external fabric only)	drwg. no FGF-205	rev A / rev B / rev rev / rev rev	

. check all dimensions on site ©