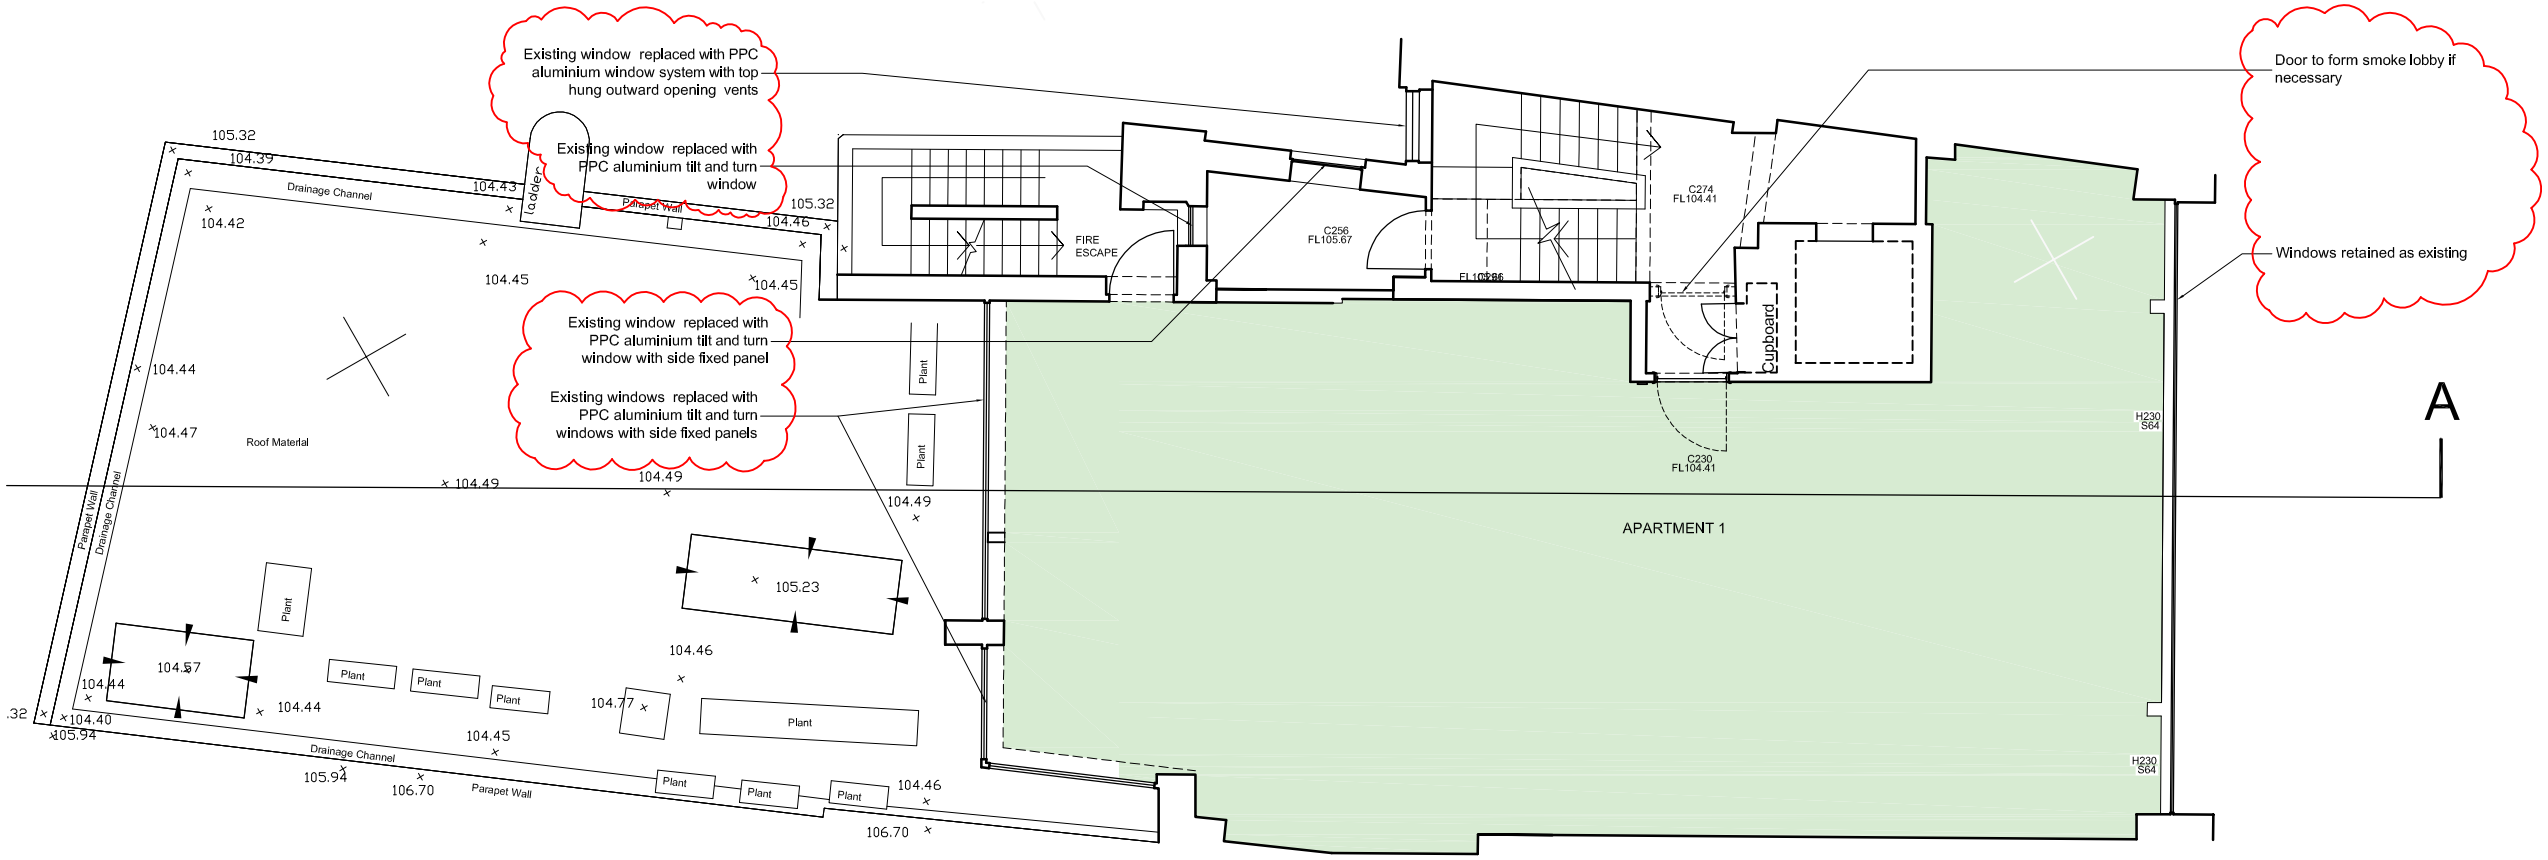

First floor plan 1:100

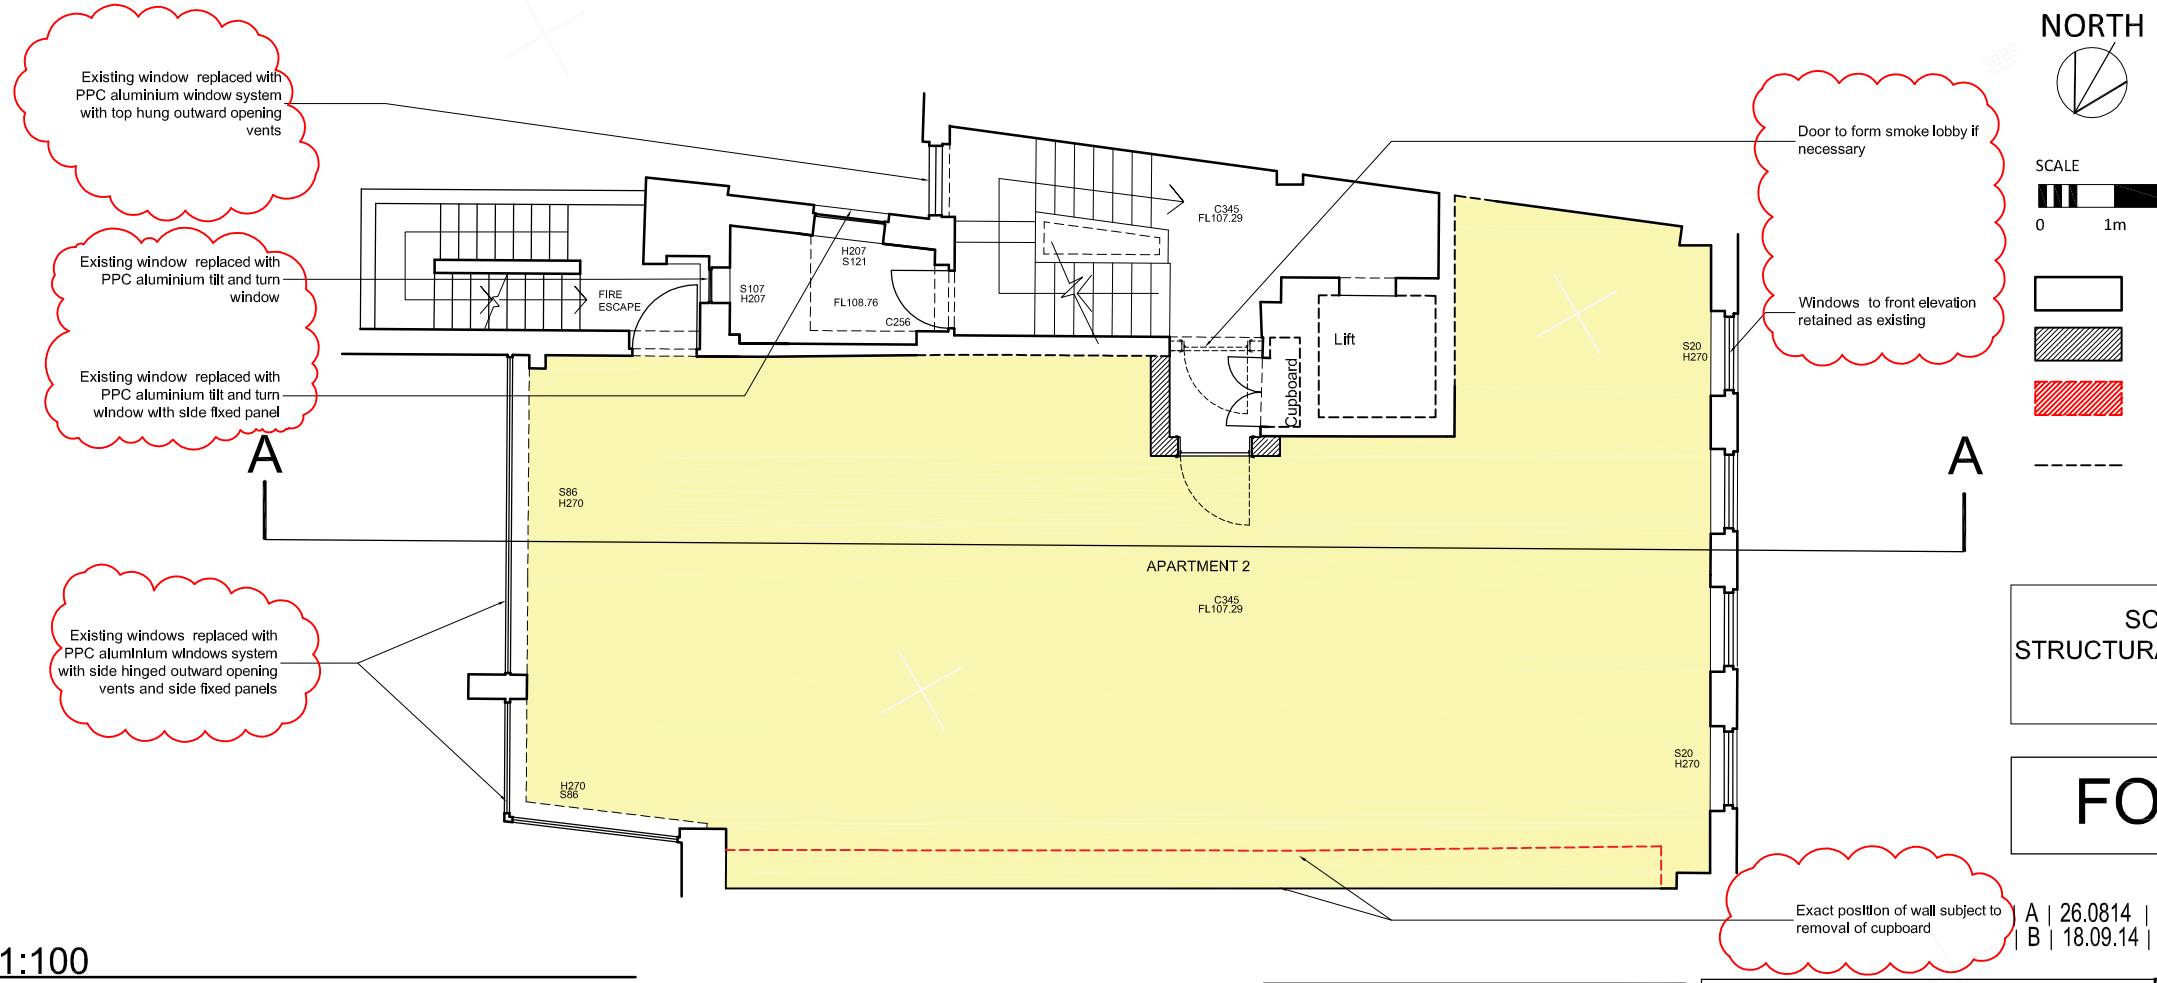

Second floor plan 1:100

Note

Use figured dimensions only. All dimensions are to be checked on site and any discrepancies, errors or omissions are to be reported to the architect prior to commencement of works.

NORTH

SCALE 0 1m 2m 3m 4m

EXISTING

PROPOSED

DEMOLISHED

------ Exact position of wall TBC subject to strip out

SCHEME DESIGN SUBJECT TO STRUCTURAL ENGINEER /SERVICES ENGINEER, & PLANNERS COMMENT

FOR PLANNING

A	26.0814	Notes highlighted in red	mb
B	18.09.14	Notes amended for clarity following planners comments.	mb

BB PARTNERSHIP LTD
CHARTERED ARCHITECTS
THE TRAFALGAR . 17 REMINGTON STREET . LONDON N1 8DH
TEL . 020 7336 8555 FAX . 020 7336 8777
e-mail . architect@bbpartnership.co.uk

© 2010 BB PARTNERSHIP LIMITED
ALL RIGHTS RESERVED

project	25-26 Hampstead High Street	date	scale	drawn by
		Aug 14	1:100@A3	mb
drawing	Floor plans as proposed	drwg. no	rev	A	B	rev
		FGF - 223	rev	rev	rev	rev

. check all dimensions on site ©