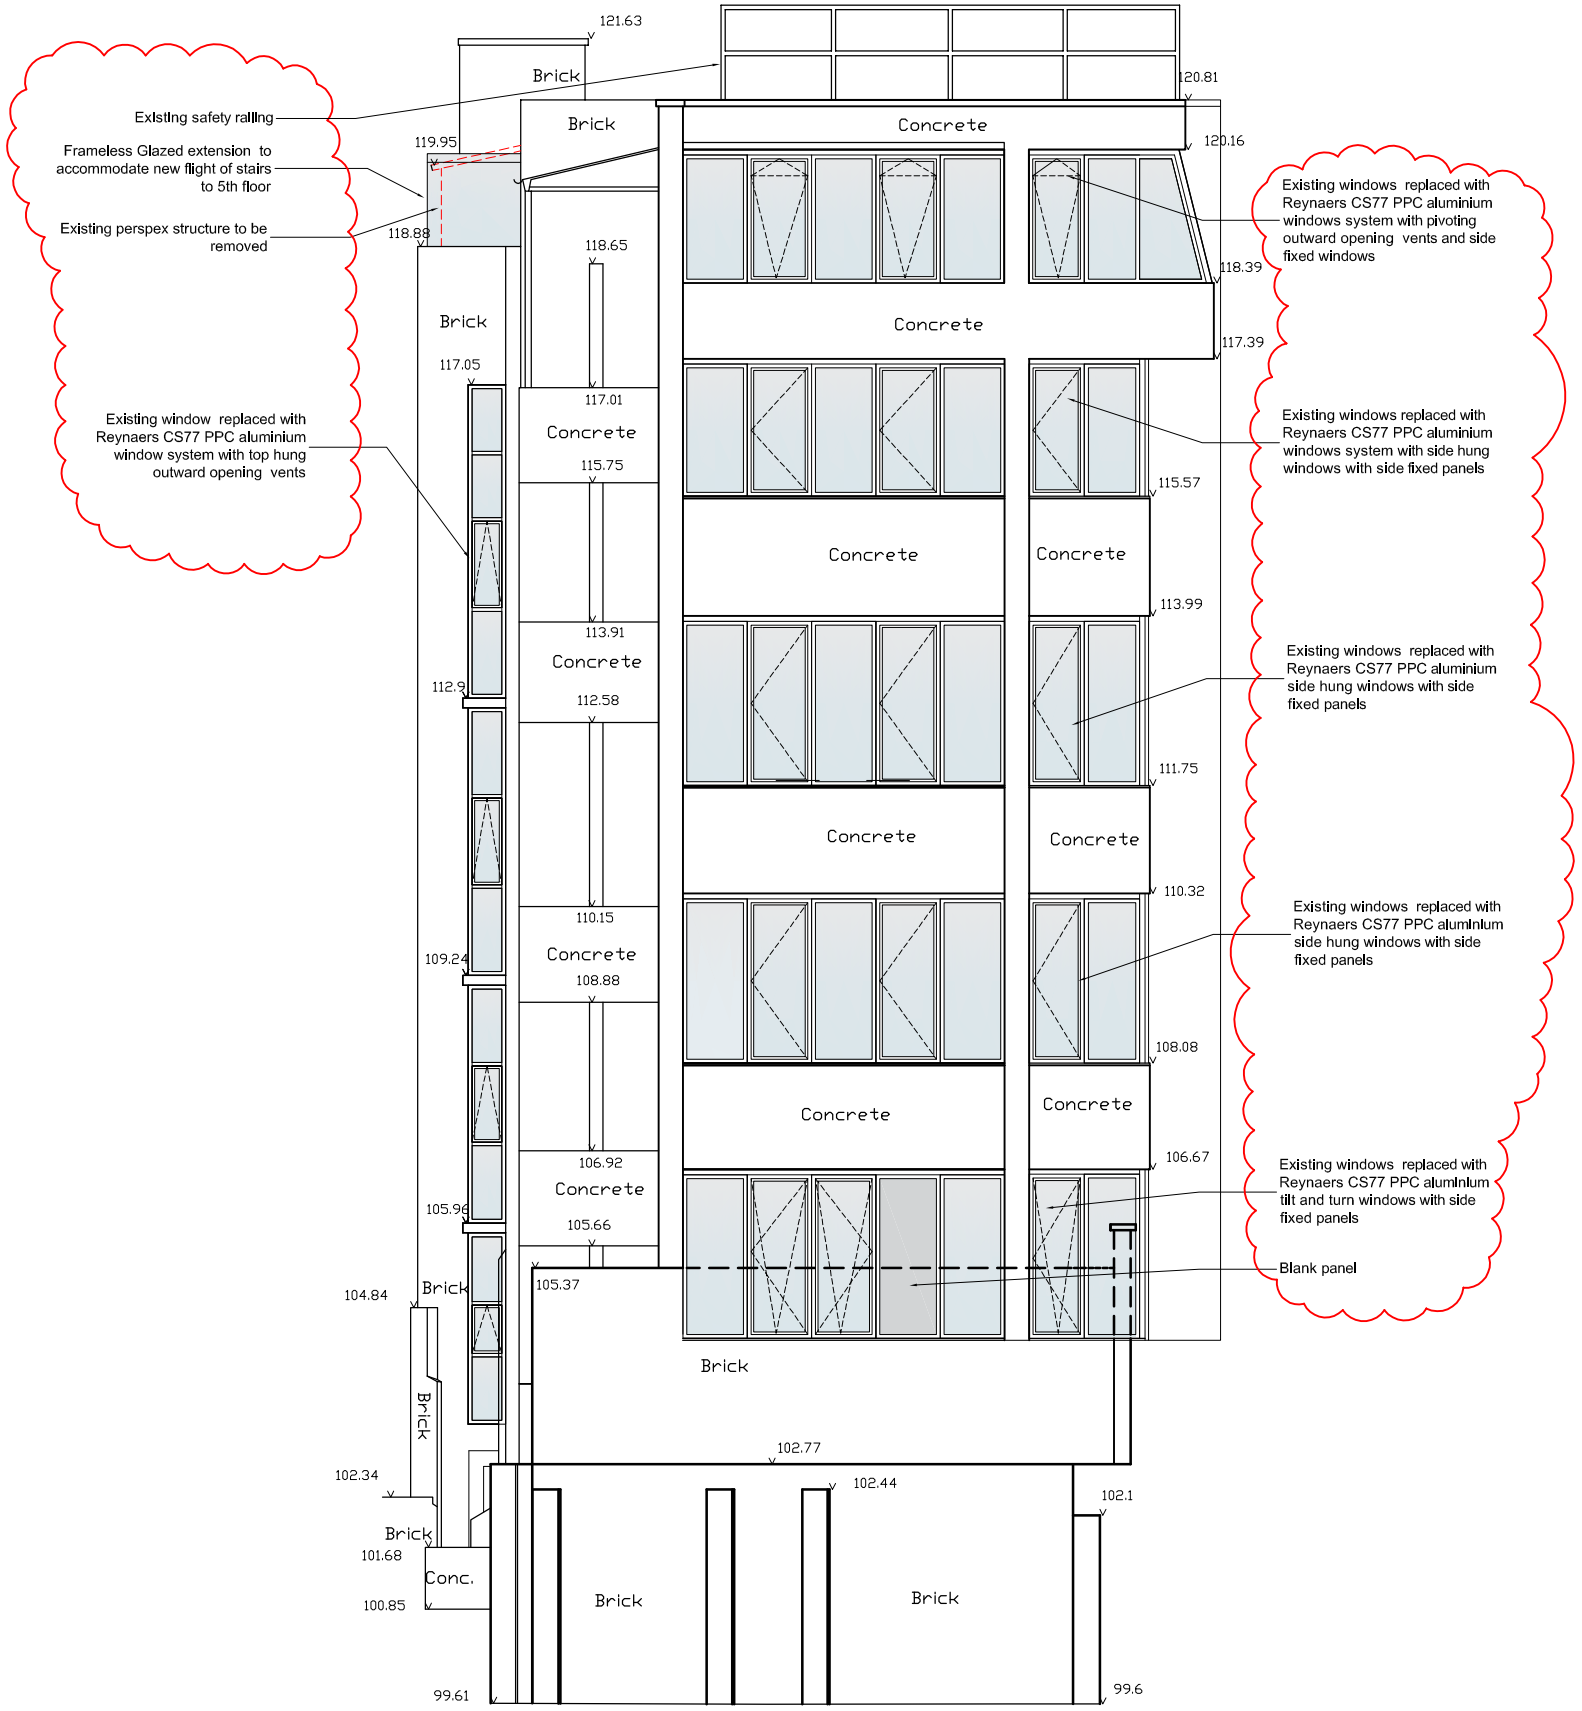

Rear Elevation 1:100

Note

Use figured dimensions only. All dimensions are to be checked on site and any discrepancies, errors or omissions are to be reported to the architect prior to commencement of works.

SCALE

0 1m 2m 3m 4m

SCHEME DESIGN SUBJECT TO STRUCTURAL ENGINEER /SERVICES ENGINEER, & PLANNERS COMMENT

FOR PLANNING

A	26.0814	Notes highlighted in red	mb
B	18.09.14	Notes amended for clarity following planners comments.	mb

BB PARTNERSHIP LTD

CHARTERED ARCHITECTS

THE TRAFALGAR . 17 REMINGTON STREET . LONDON N1 8DH
TEL . 020 7336 8555 FAX . 020 7336 8777
e-mail . architect@bbpartnership.co.uk

© 2010 BB PARTNERSHIP LIMITED
ALL RIGHTS RESERVED

project	25-26 Hampstead High Street	date Aug 14	scale 1:100@A3		drawn by mb	
drawing	Rear elevation as proposed	drwg. no FGF - 228	rev	A	B	rev
			rev	rev	rev	rev

. check all dimensions on site ©