Note

Use figured dimensions only. All dimensions are to be checked on site and any discrepancies, errors or omissions are to be reported to the architect prior to commencement of works.

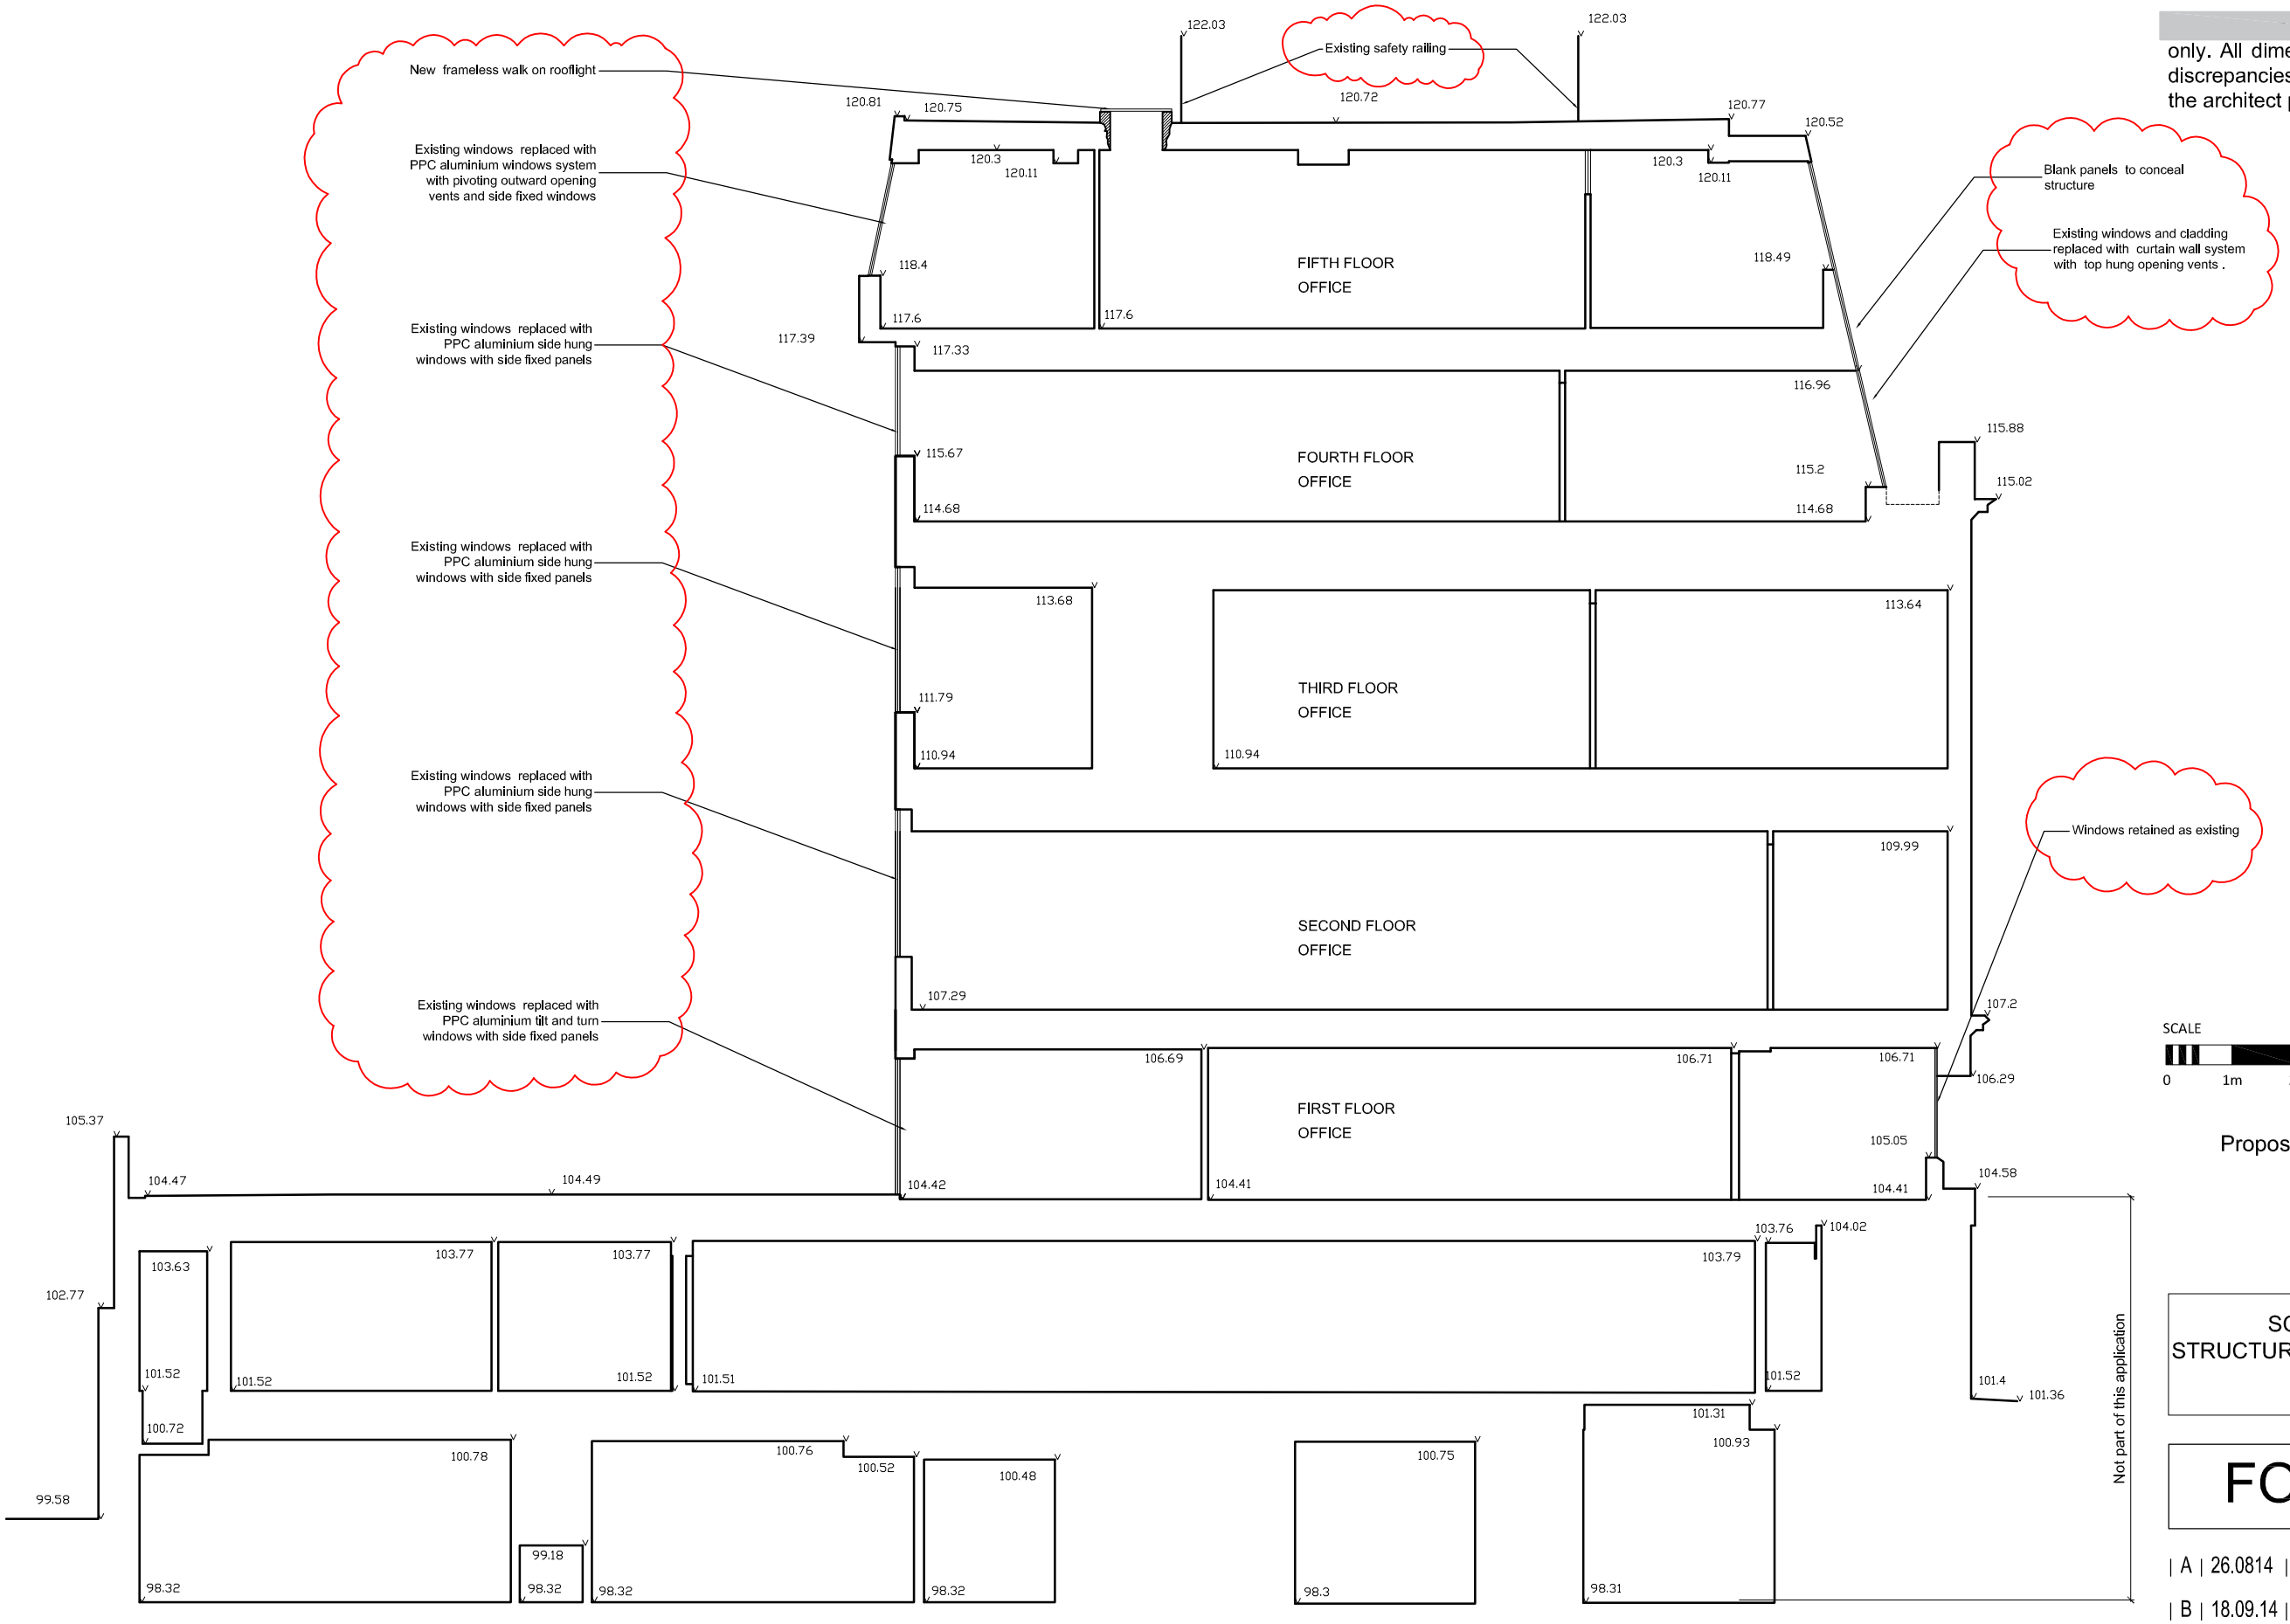

SCALE

0 1m 2m 3m 4m

Proposed works to external fabric only - building use as existing

SCHEME DESIGN SUBJECT TO STRUCTURAL ENGINEER /SERVICES ENGINEER, & PLANNERS COMMENT

FOR PLANNING

| A | 26.0814 | Notes highlighted in red | mb |

| B | 18.09.14 | railings annontated | mb |

Section AA 1:100

BB PARTNERSHIP LTD

CHARTERED ARCHITECTS

THE TRAFALGAR . 17 REMINGTON STREET . LONDON N1 8DH

TEL . 020 7336 8555 FAX . 020 7336 8777

e-mail . architect@bbpartnership.co.uk

project	25-26 Hampstead High Street	date	scale	drawn by
		Aug 14	1:100@A3	mb
drawing	Section AA as proposed (external fabric only)	drwg. no	rev	A	B	rev
		FGF-206	rev	rev	rev	rev

. check all dimensions on site ©

© 2010 BB PARTNERSHIP LIMITED
ALL RIGHTS RESERVED