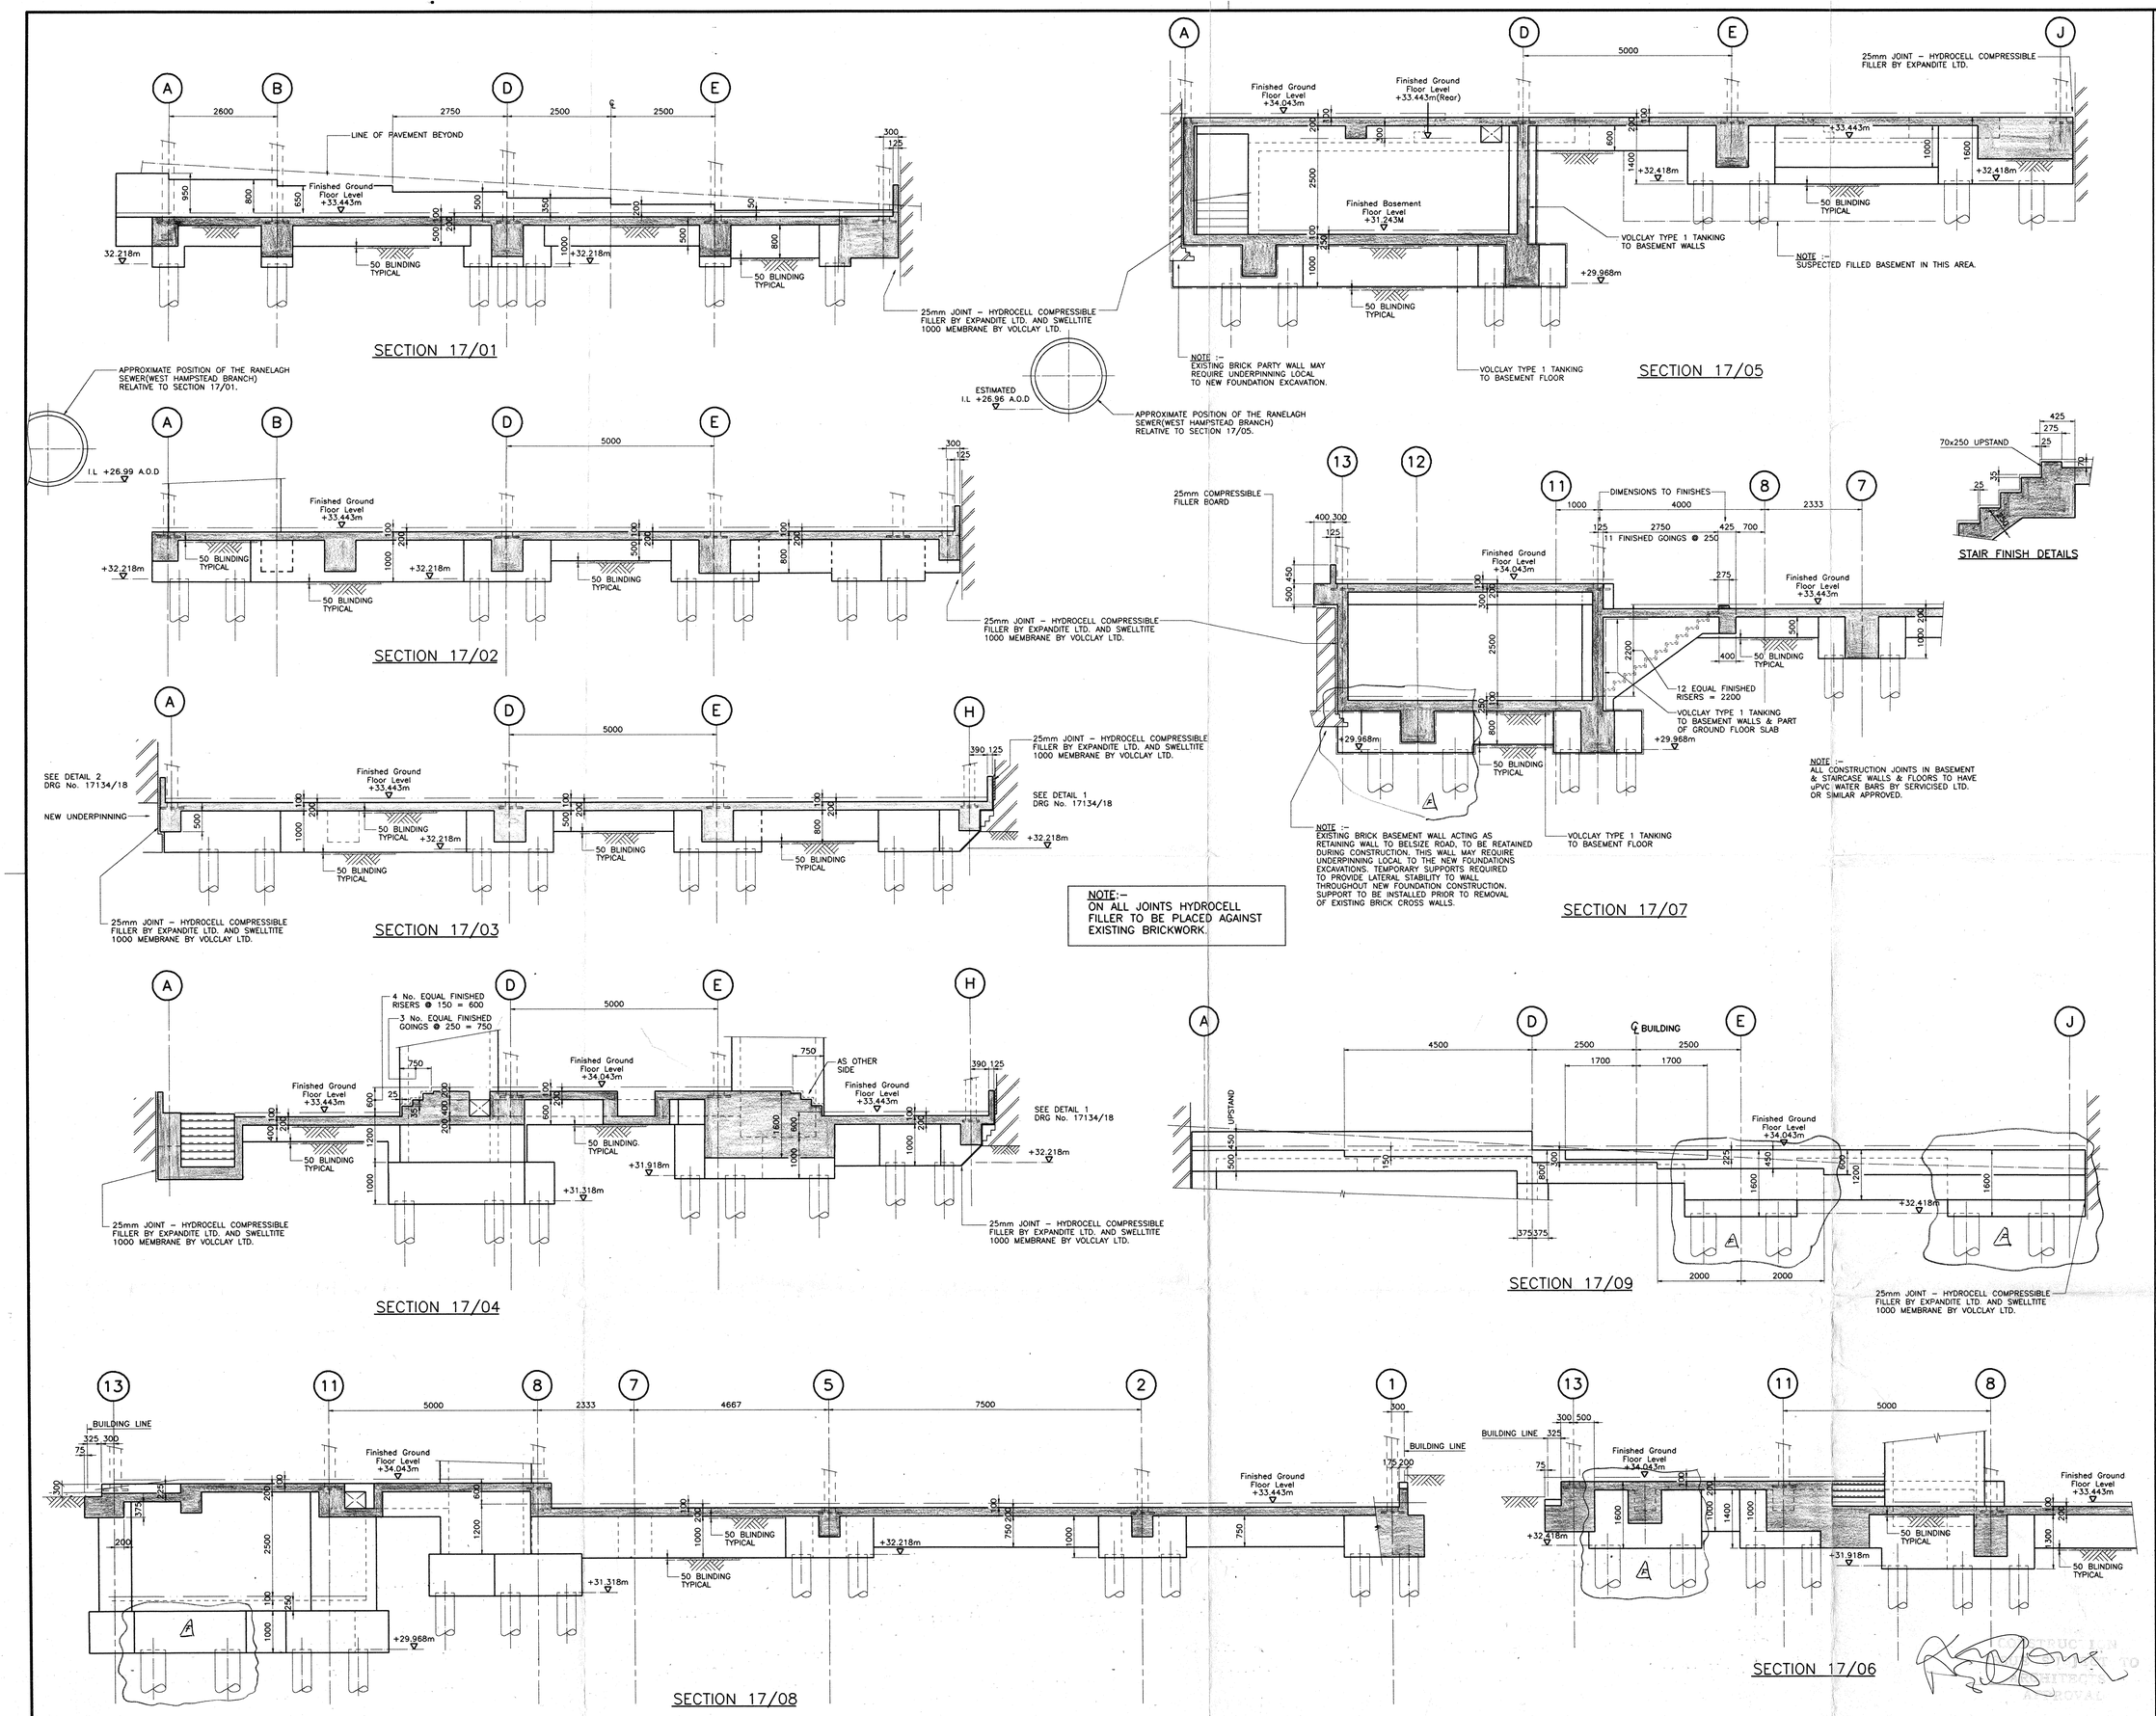

Notes:–

1. This Drawing to be read in conjunction with Drg No. 17134/16.

Rev	Description	Drn / Chkd	Date
F	SECTIONS 17/05, 6, 7 AND 8 REVISED.	A.P / APB	21/3/94
E	RANELAGH SEWER INDICATED	A.P / APB	2/2/94
D	STAIR DIMENSIONS REVISED. OTHER GENERAL REVISIONS & ISSUED FOR CONSTRUCTION.	A.P / APB	24/1/94
C	SLAB LEVEL REV'D AT ENTRANCE. ISSUED FOR BUILDING REGULATION APPLICATION & STEELWORK PRICING.	A.P / APB	23/12/93
B	SECTION 17/09 ADDED. GENERALLY REV'D, ISSUED FOR APPROVAL	A.P / APB	20/12/93
A	ISSUED FOR TENDER	A.P / APB	30/11/93

258–262 BELSIZE ROAD
LONDON N.W.6.

Client: **CASTLE TRADING LIMITED**

FOUNDATION SECTIONS

R T James & Partners
Consulting Engineers
19 – 21 Palace Street
London
SW1E 5HS
© Tel 071–828 7733
Fax 071–828 4148
RTJ

Drn	Date	Drawing Number	Rev
A.P	19/11/93	17134 / 17	F
Chkd APB	Scale 1:50		