01/P14 Existing RoofPlan

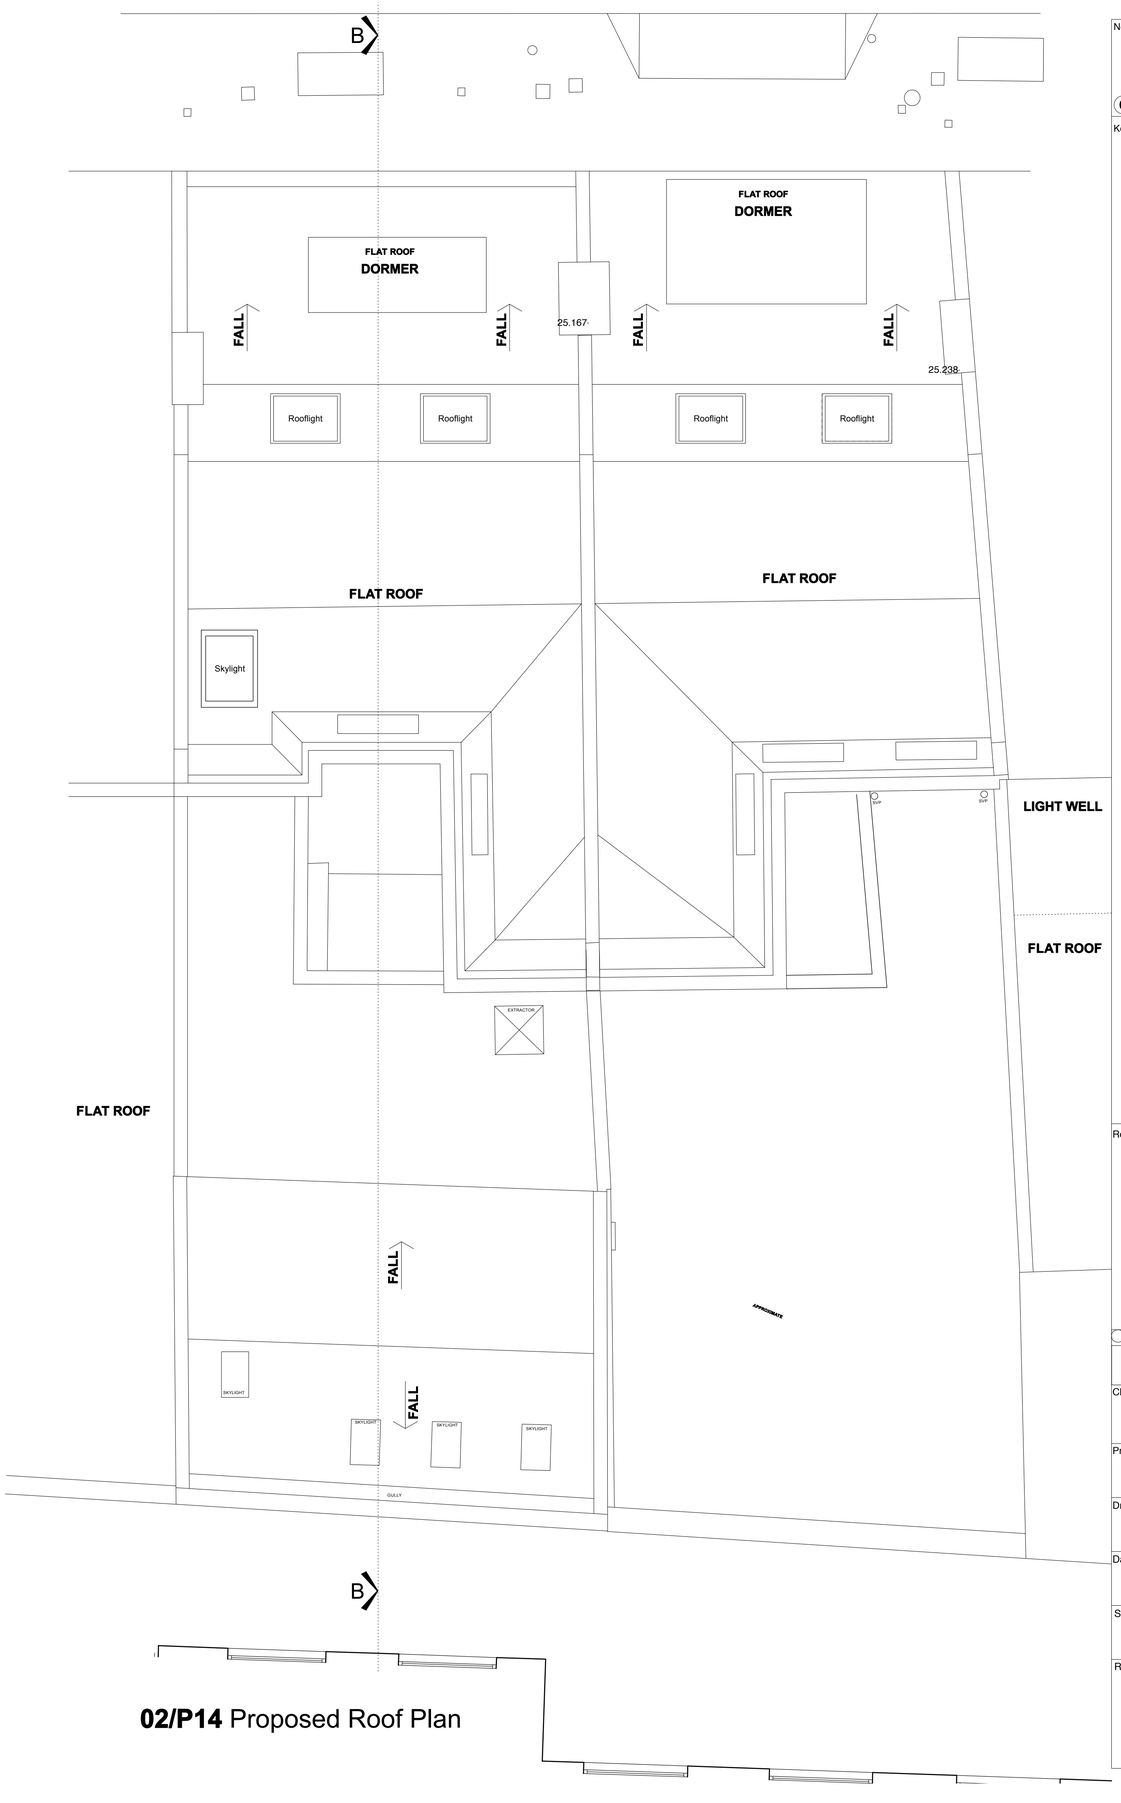

02/P14 Proposed Roof Plan

Notes

1. Do not scale
2. Read figured dimensions only
3. If in any doubt ask

© Copyright Reserved Inglis Badrashi Ltd

Key

N

0 1 2 3 4 M

PLANNING

Revisions

ibla
11 Wells Mews London W1T 3HD
t 020 7580 8808 f 020 7636 9951
www.ibla.uk.com postroom@ibla.uk.com

Client
Castle Lane Securities Limited

Project
25-26 Red Lion Street

Drawing
Existing and Proposed Roof Plans

Date
May 2013

Scale
1:50 at A1
1:100 at A3

Drawn by
JM

Ref.
1014 P14