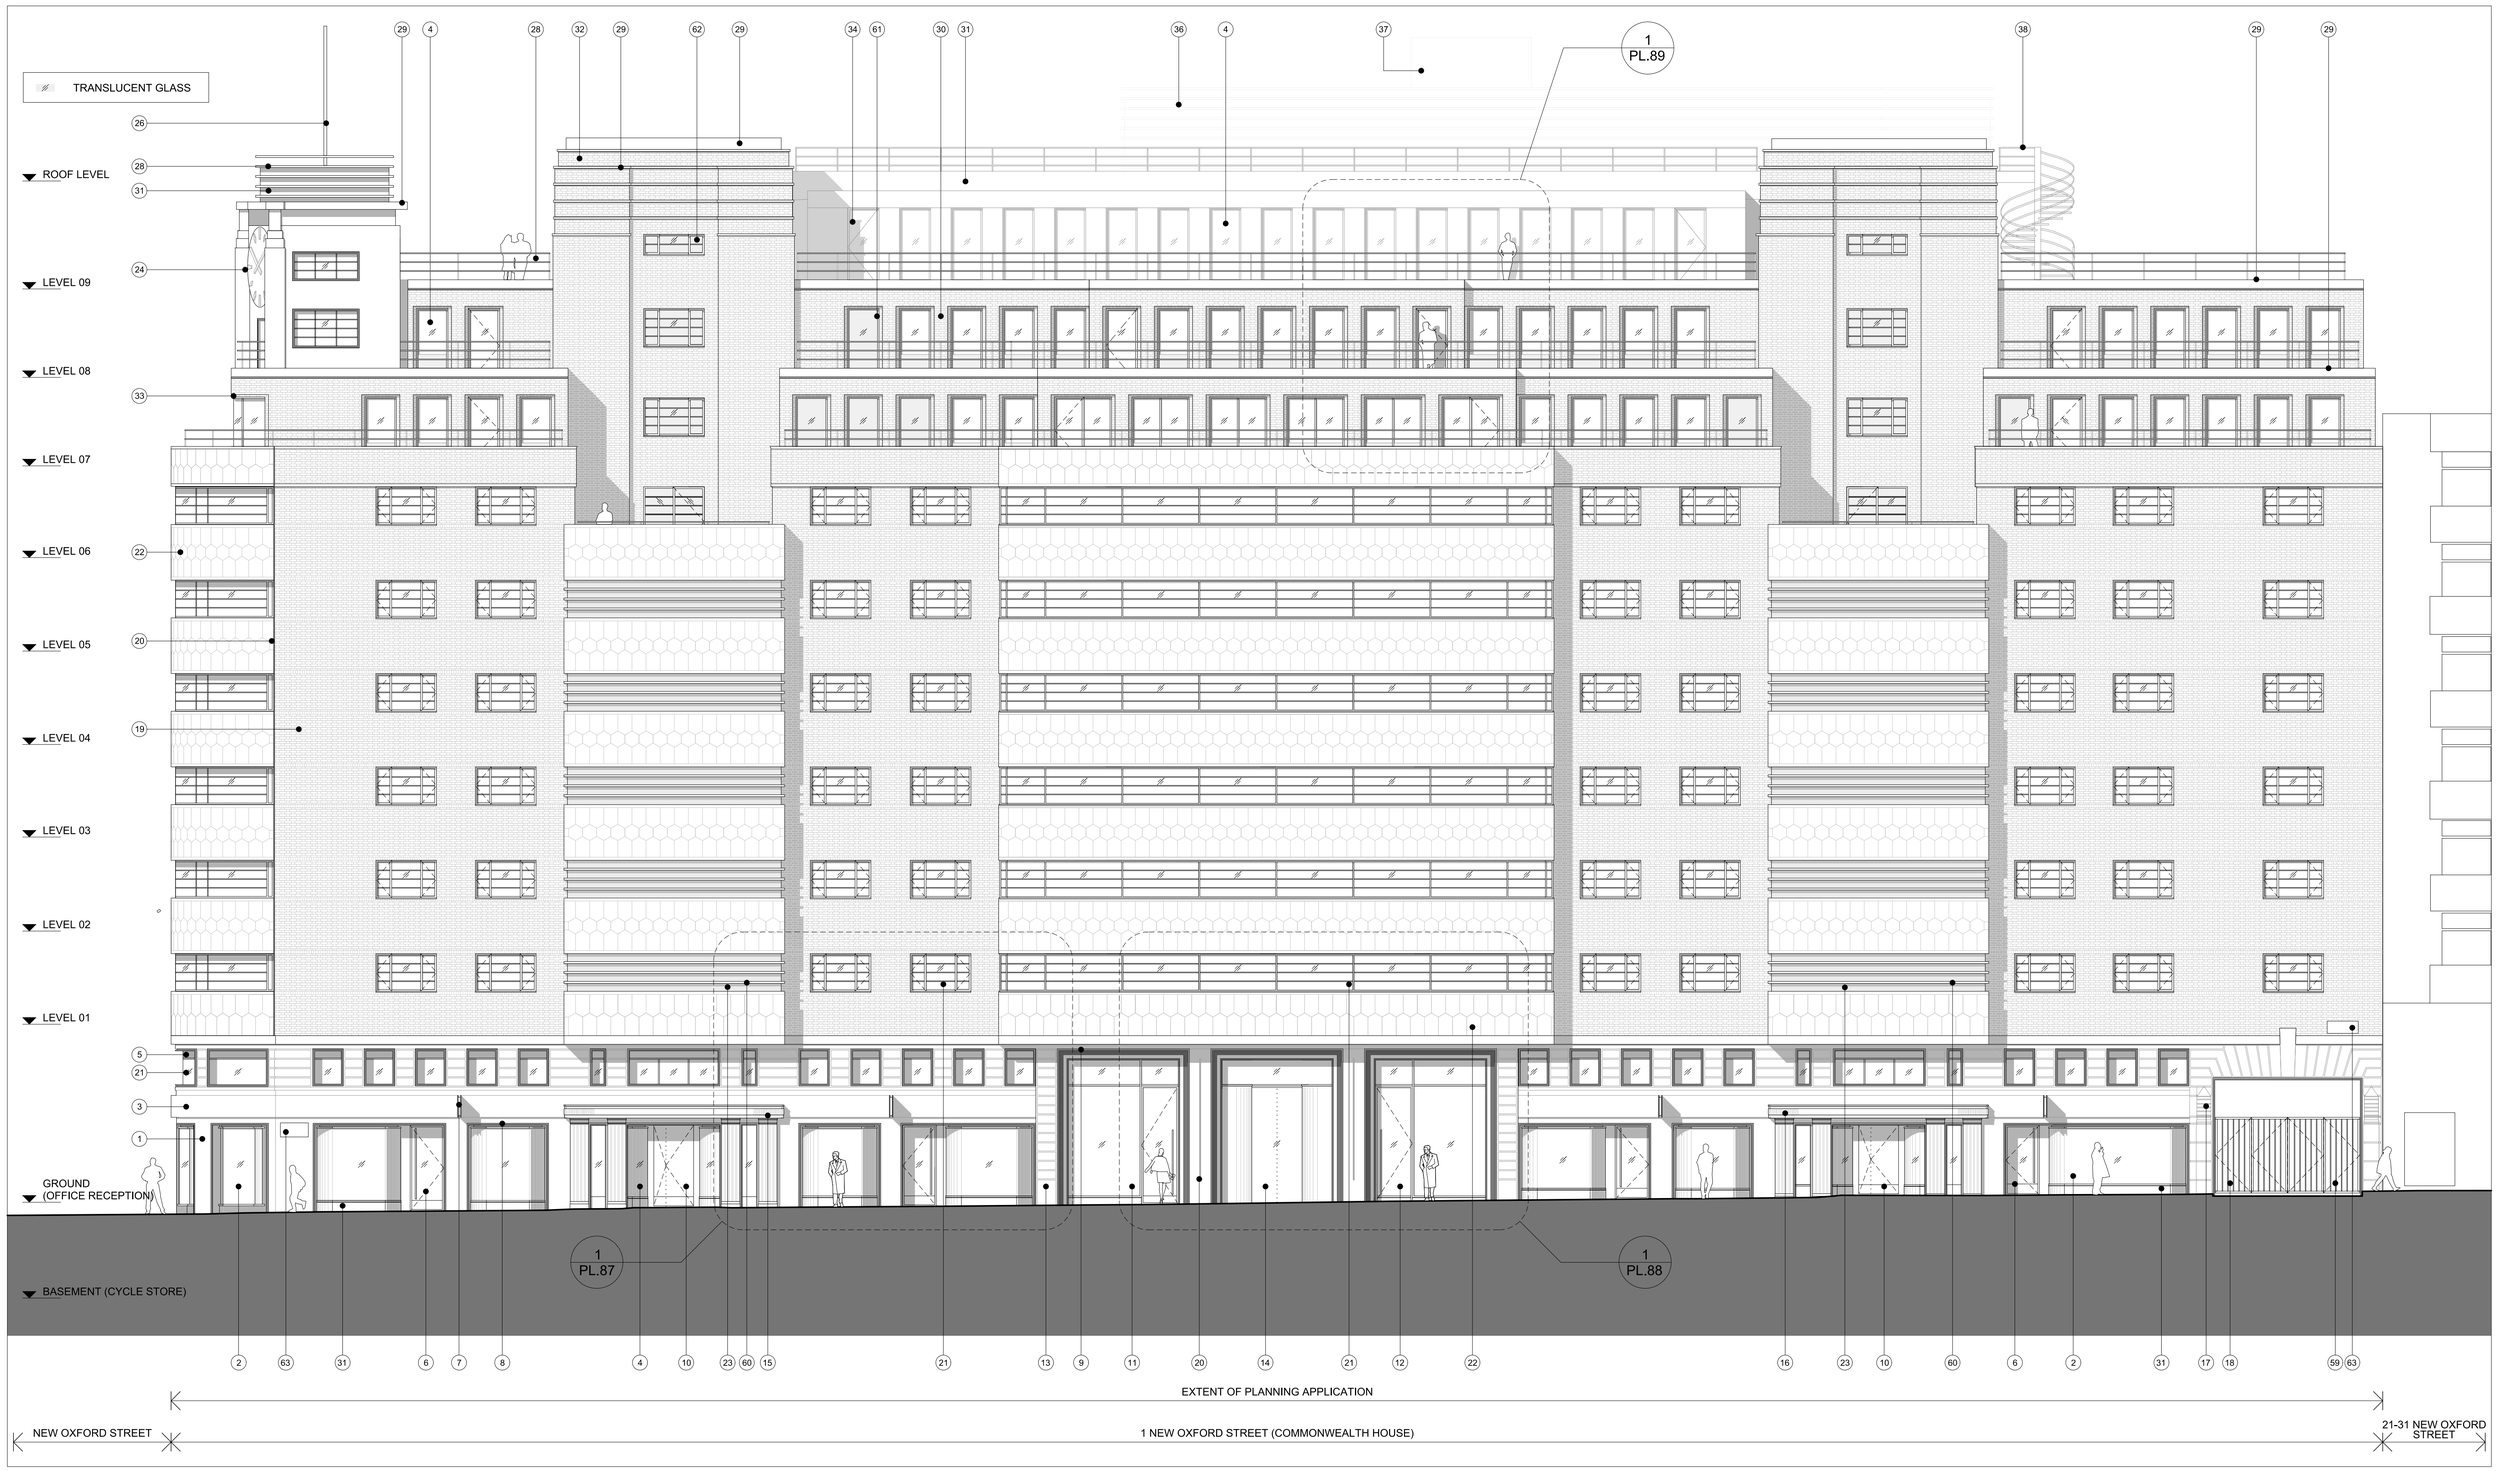

CDM:

Notes:

1 EXISTING STONE RETAINED AND CLEANED
2 NEW SHOPFRONT
3 NEW STONE OVERCLADDING BAND
4 NEW DOUBLE GLAZED WINDOWS
5 NEW METAL LOUVRES
6 NEW METAL FRAMED GLAZED DOOR TO RETAIL
7 NEW RETAIL SIGNAGE FLAGS
8 NEW METAL SLEEVE TO SHOPFRONTS AND MEZZANINE
9 NEW RIBBED METAL SLEEVE TO OFFICE ENTRANCE BAYS
10 NEW METAL DOOR TO FIRE ESCAPE
11 NEW DOUBLE HEIGHT GLAZED FRONTAGE TO OFFICE ENTRANCE BAYS
12 NEW GLAZED PASS DOOR TO OFFICE RECEPTION
13 NEW DECORATIVE STONE PIERS
14 NEW SLIDING DOOR TO OFFICE ENTRANCE
15 EXISTING CANOPY RETAINED AND CLEANED
16 NEW CANOPY TO MATCH ORIGINAL
17 EXISTING LIGHTS RETAINED AND REFURBISHED
18 NEW METAL SECURITY GATES
19 EXISTING BRICKWORK CLEANED AND SOOTWASHED
20 SHADOW GAP DETAIL
21 REPLACEMENT DOUBLE GLAZED WINDOWS
22 NEW GLAZED CLADDING TO BAYS
23 NEW METAL LOUVRES
24 EXISTING CLOCK FACE RETAINED AND REFURBISHED
25 NEW STAIR TO VIEWING PLATFORM
26 NEW METAL FLAG POLE
27 ORIEL WINDOWS
28 NEW METAL BALUSTRADE
29 NEW STONE CAPPING / BAND DETAIL
30 NEW BRICK PIERS
31 NEW METAL PANELLING
32 NEW BRICKWORK TO MATCH EXISTING
33 RECESSED BRICK DETAILING
34 NEW GLAZED DOORS TO OFFICE TERRACE
35 METAL PORTAL FRAME
36 NEW PLANT ENCLOSURE
37 NEW LIFT OVERRUN
38 NEW METAL ESCAPE STAIR
39 GLAZED SLIP CLADDING
40 EXPRESSED SHADOW GAP DETAIL
41 GLAZED PANELS
42 LOUVRED DOORS
43 EXISTING FLOOR SLAB
44 NEW SLAB WITH RAISED FLOOR TILES
45 NEW ROOF STRUCTURE
46 EXISTING ESCAPE STAIR
47 NEW ESCAPE STAIR
48 NEW LIFT TO CORE
49 NEW SMOKE VENT
50 NEW RISER
51 NEW LOWERED AREA TO PLANT
52 NEW SLAB TO SERVICE YARD
53 NEW INFILL TO VAULTS
54 NEW ETFE ROOF TO ATRIUM
55 NEW 4 X 17 PERSON LIFTS
56 NEW LIFT PIT
57 NEW FULL HEIGHT GLAZING TO ATRIUM
58 PAVEMENT LIGHTS
59 DUNN'S PASSAGE
60 GLAZED LOUVRES
61 NEW WINDOW WITH BACK PAINTED GLASS
62 REPLACEMENT WINDOW WITH BACK PAINTED GLASS
63 EXISTING ROAD SIGN
64 NEW CONCRETE COLUMN

0 5m 10m

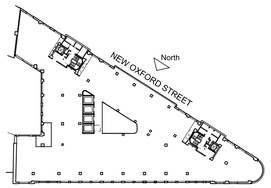

HIGH HOLBORN

Revision history:

P2	16/09/2014	Issued for Planning
P1	30/07/2014	Issued for Planning

Project: Commonwealth House

Drawing title: Proposed North Elevation

1975 PL 83 Rev. P2

Scale: 1:100@A1 / 1:200@A3

Orms

1 Pine Street
London EC1R 0JH

0207 833 8533
orms@orms.co.uk
orms.co.uk

Do not scale. All dimensions to be confirmed on site. Information contained in this drawing is the sole copyright of Orms designers + architects ltd and is not to be reproduced without permission.