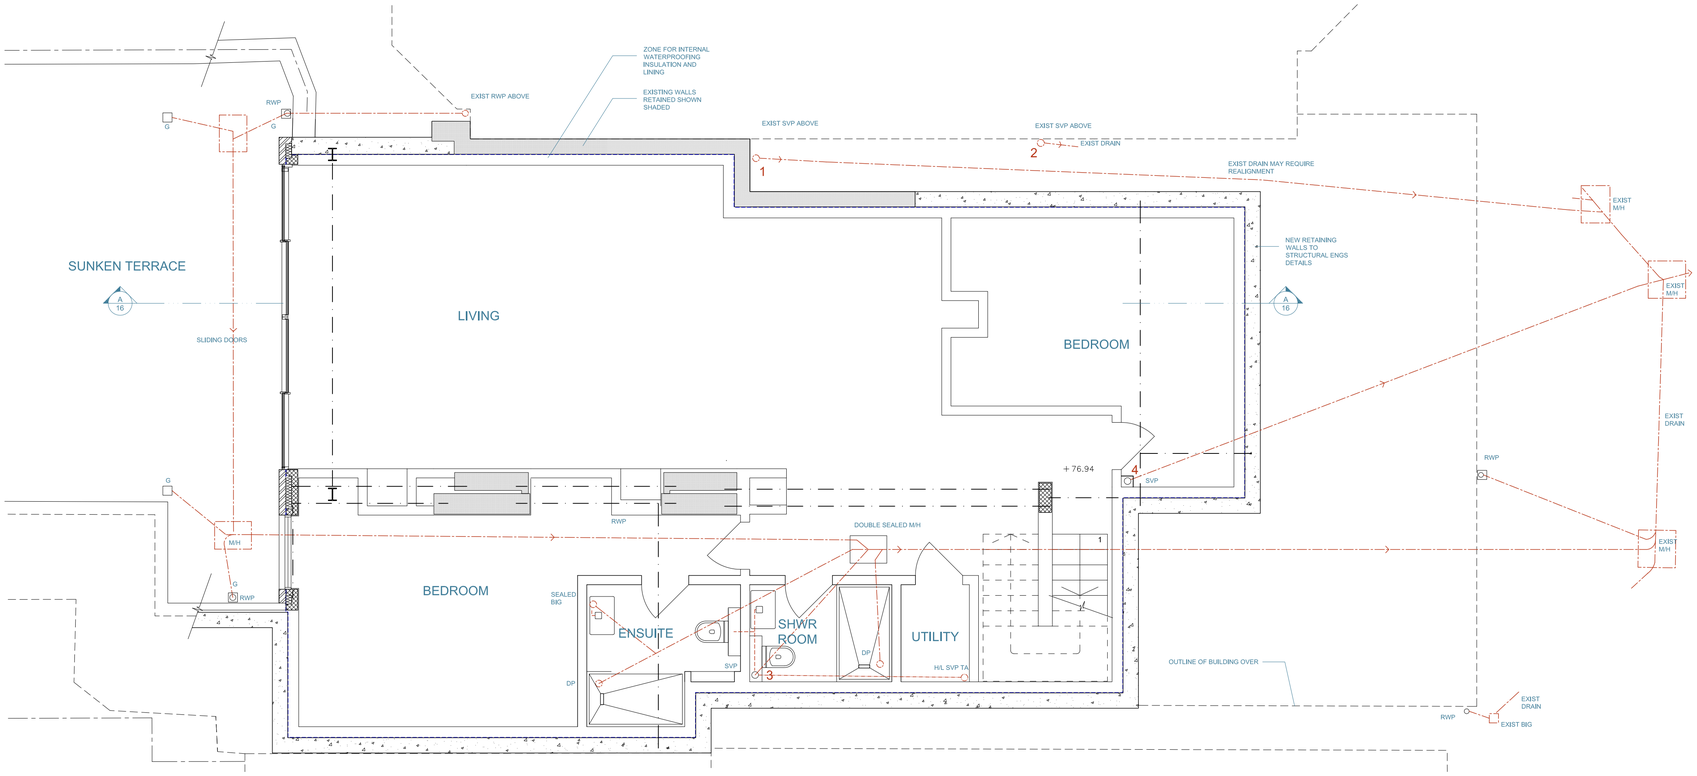

1 LOWER GROUND FLOOR PLAN

LEVELS OF EXISTING MANHOLES AND MAIN SEWER TO BE CHECKED TO ESTABLISH IF THE DEPTH PROVIDES SUFFICIENT FALL 1 In 60 min FOR NEW DRAIN RUNS

G = gullies to have trap seal and removeable cover and rodddable access plug

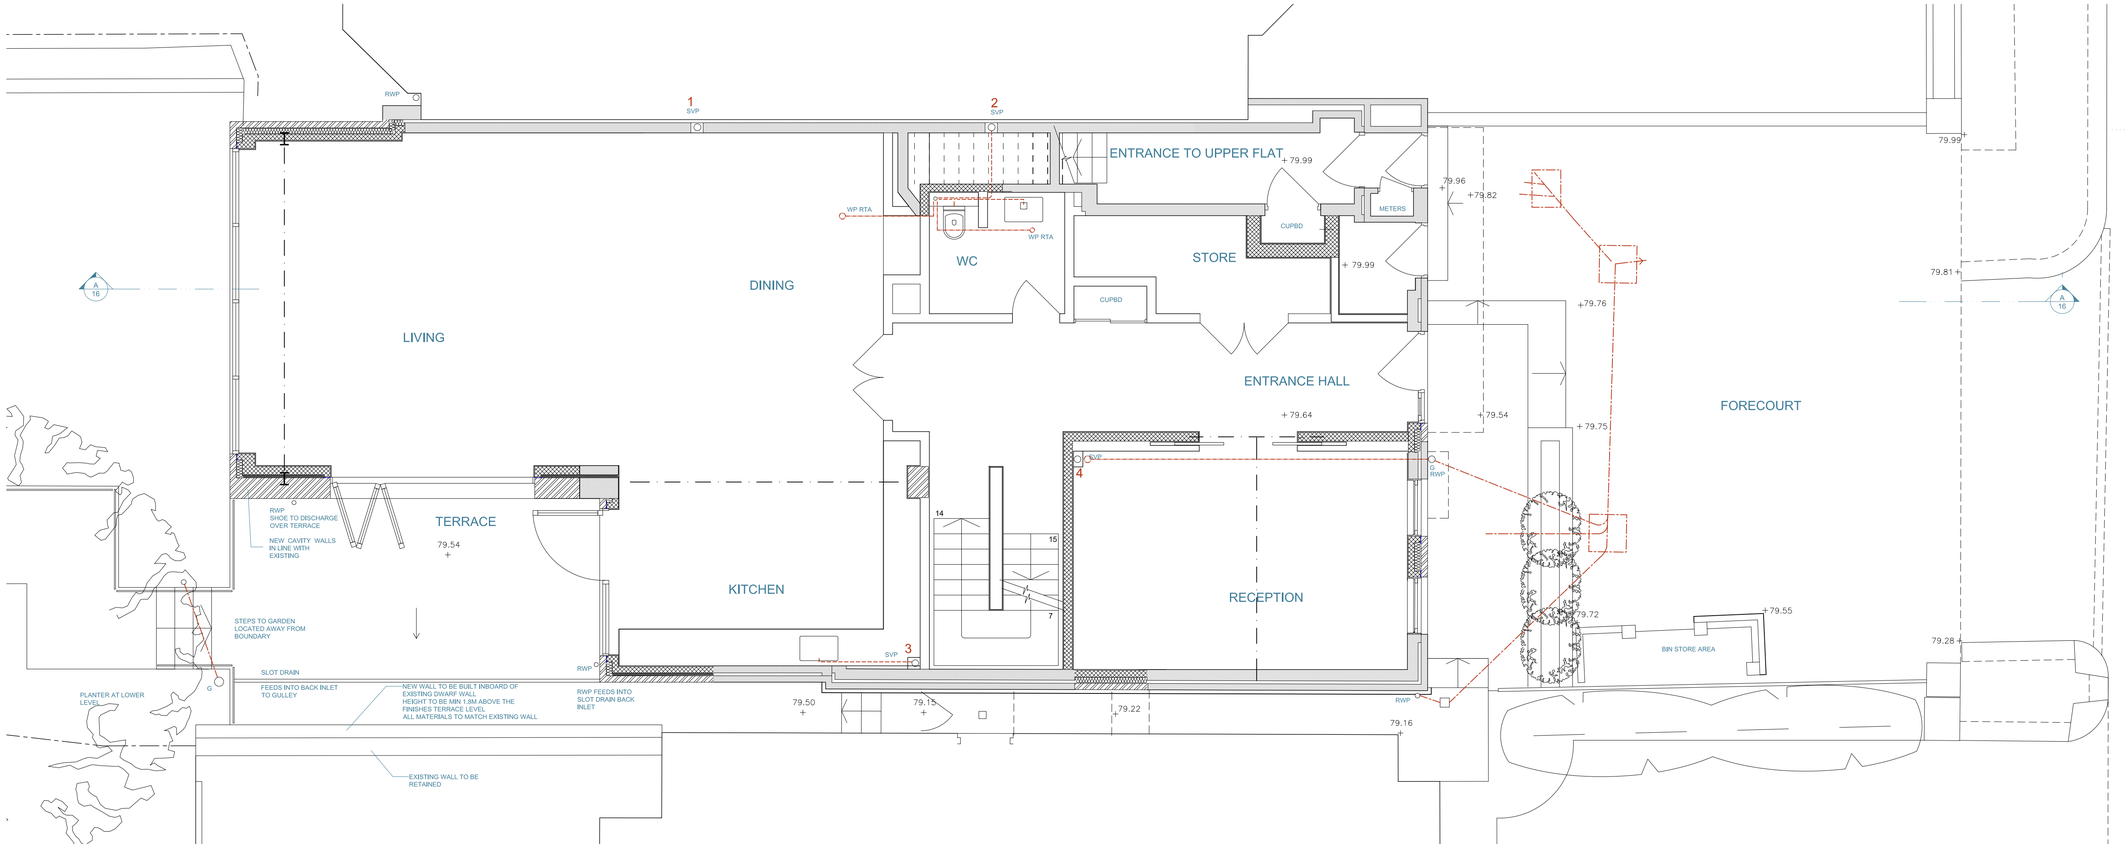

2 UPPER GROUND FLOOR PLAN

Notes:

Copyright of this drawing and the contents remain with Pennington Phillips Limited.

Do not scale from the drawings except for planning purposes. The contractor is to verify dimensions on site prior to the commencement of work. Any discrepancies are to be reported to the designer. If in doubt - seek clarification.

Rev.	Date	Remarks

Project	45 Maresfield Gardens
Drawing	Proposed Lower Ground and Ground Floor Plans
Scale	1:50
Date	28/02/14
Rev	
Status	
Drawing No.	3848/12
Approved	

penningtonphillips
16 Spectrum House
32-34 Gordon House Road
London NW5 1LP
Tel - 020 7267 1414
Fax - 020 7267 7878
www.penningtonphillips.co.uk