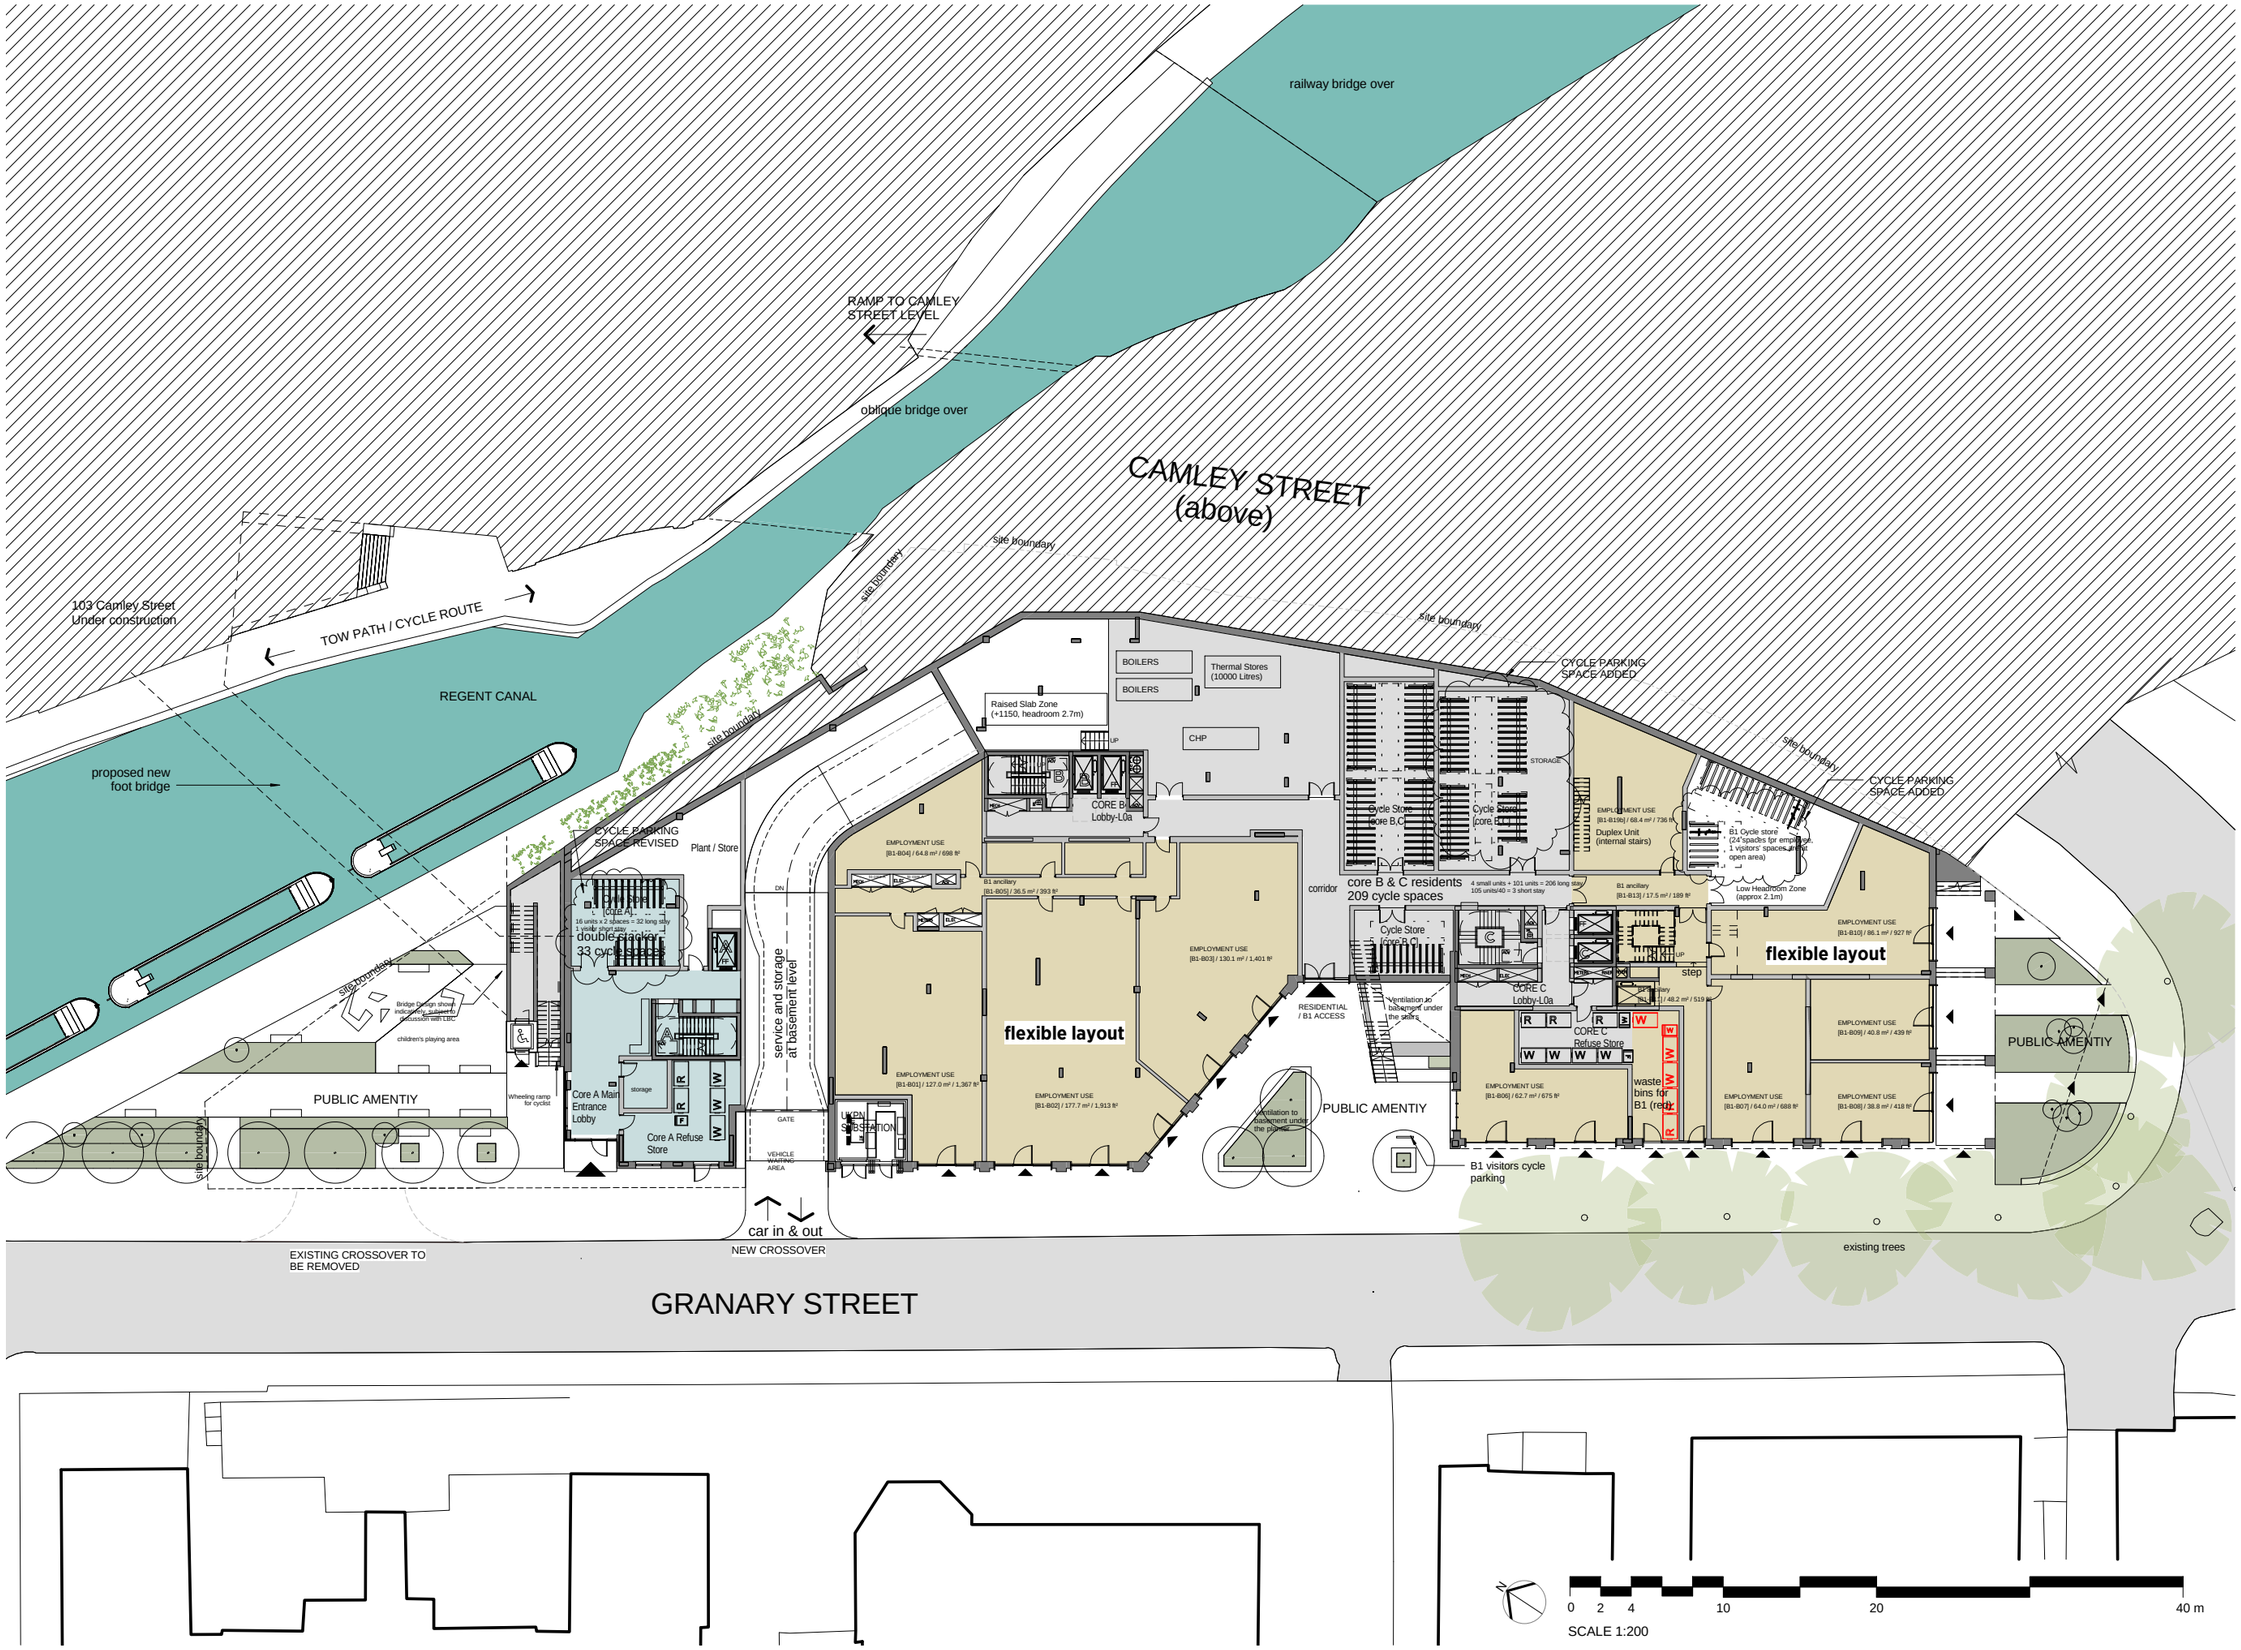

General notes:

This drawing is copyright of KSR architects. This drawing must be read in conjunction with the Designer's Risk Assessment, specification and all other relevant documentation and drawings. KSR architects accept no liability for any expense, loss or damage of whatsoever nature and however arising from any variation made to this drawing or in the execution of the work to which it relates which has not been referred to them and their approval obtained.
Do not scale from this drawing or the digital data, only figured dimensions are to be used. For Planning refer to linear scale.
Check all dimensions on site prior to carrying out any works – advice any discrepancy

Notes/Legends

- OPEN MARKET
- INTERMEDIATE
- AFFORDABLE RENT
- B1

0 2 4 10 20 40 m

SCALE 1:200

LOWER GROUND FL PLAN +23.350

Rev	Notes	dd.mm.yy	By	Chkd
P 2	Revised Planning Submission	07.08.14	SHY	GJ
P 1	Planning Submission	01.07.14	SHY	GJ

© KSR architects

Stamp

PLANNING SUBMISSION

Key Plan

KSR ARCHITECTS
KSR Architects LLP
14 Greenland Street
London NW1 0ND
mail@ksrarchitects.com
t: +44 (0)20 7692 5000
www.ksrarchitects.com

Project:
CAMLEY STREET MIXED EMPLOYMENT AND RESIDENTIAL SCHEME

Title:
LOWER GROUND LEVEL PLAN

Date: JULY 2014	Drawn By: SHY	Checked: GJ

Scale: 1 : 200 @ A1 / 1 : 400 @ A3

Project Ref:	Drawing No:	Revision:
CML	CML - 101	P2