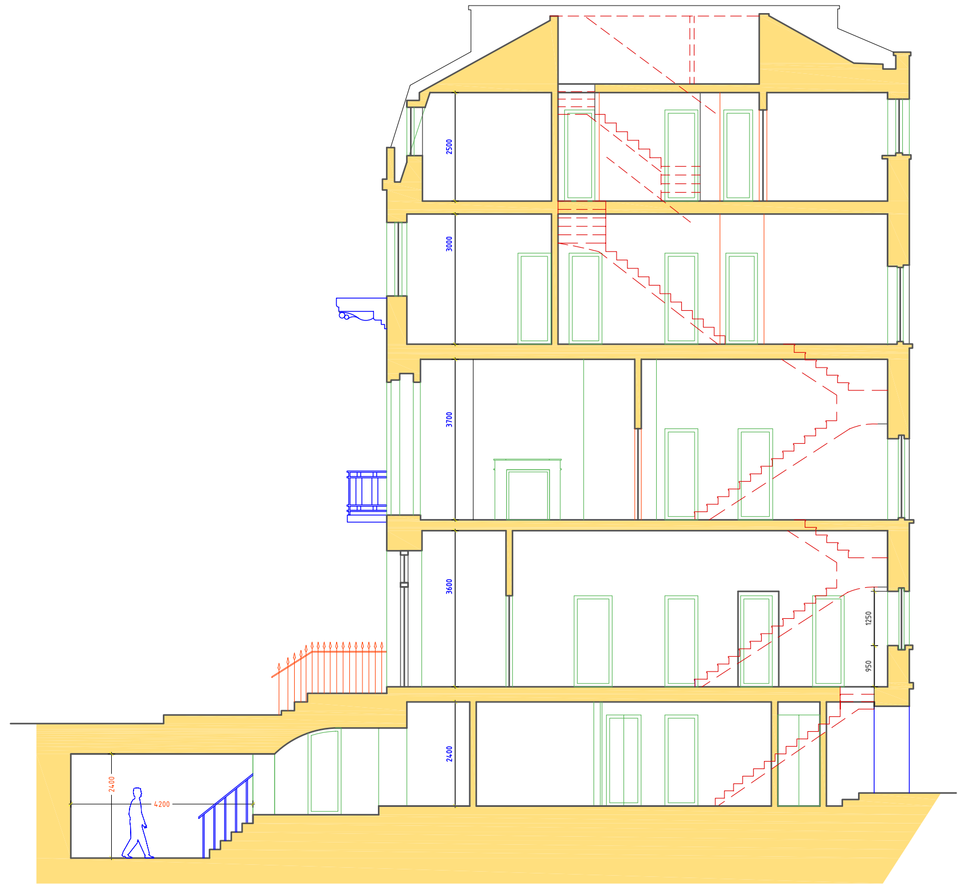

PROPOSED SECTION AA' 1:100@A1

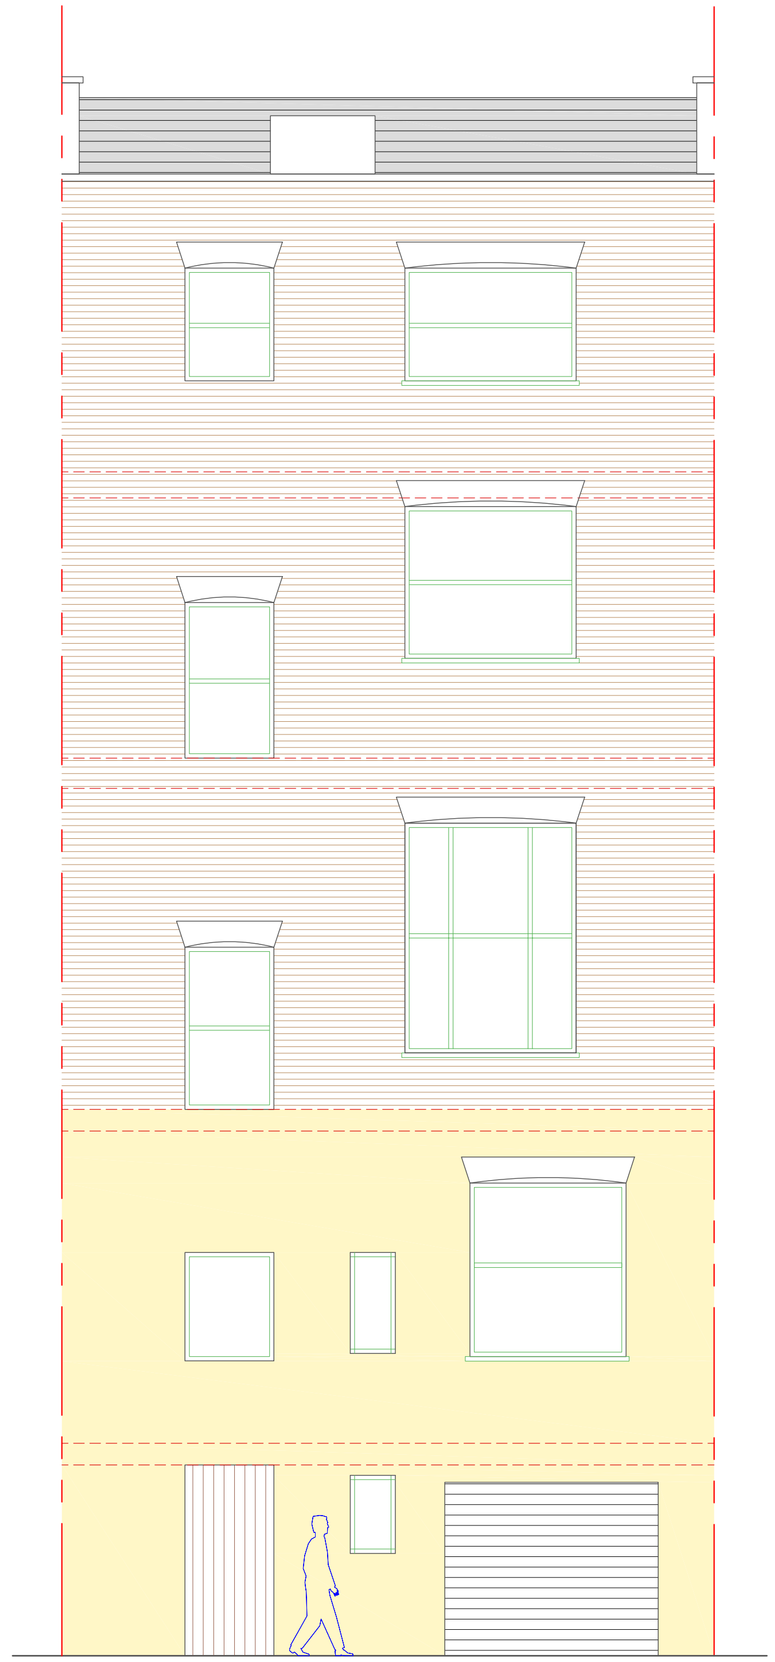

REAR ELEVATION 1:50@A1

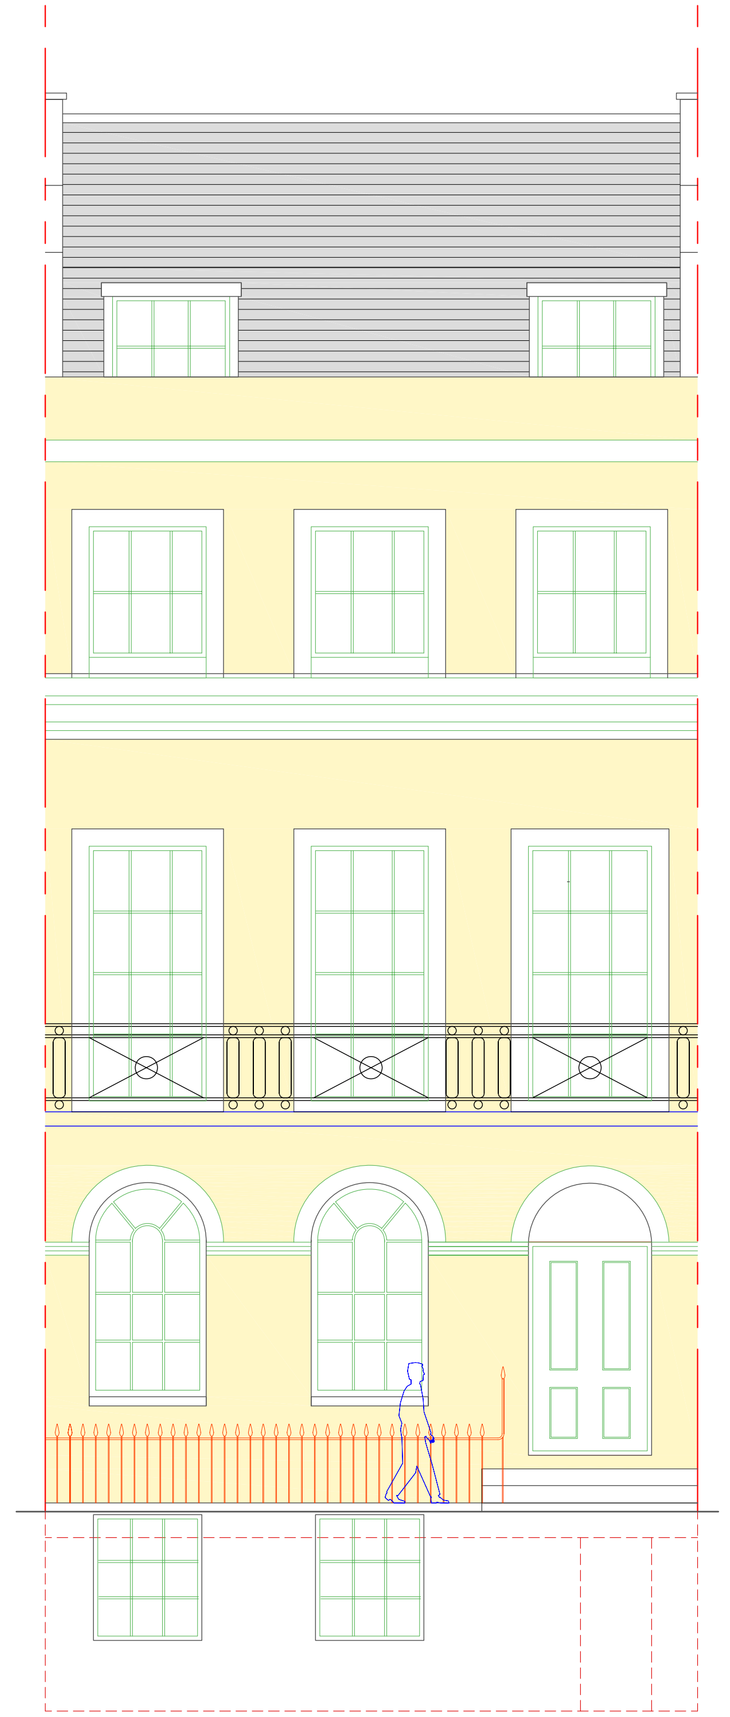

FRONT ELEVATION 1:50@A1

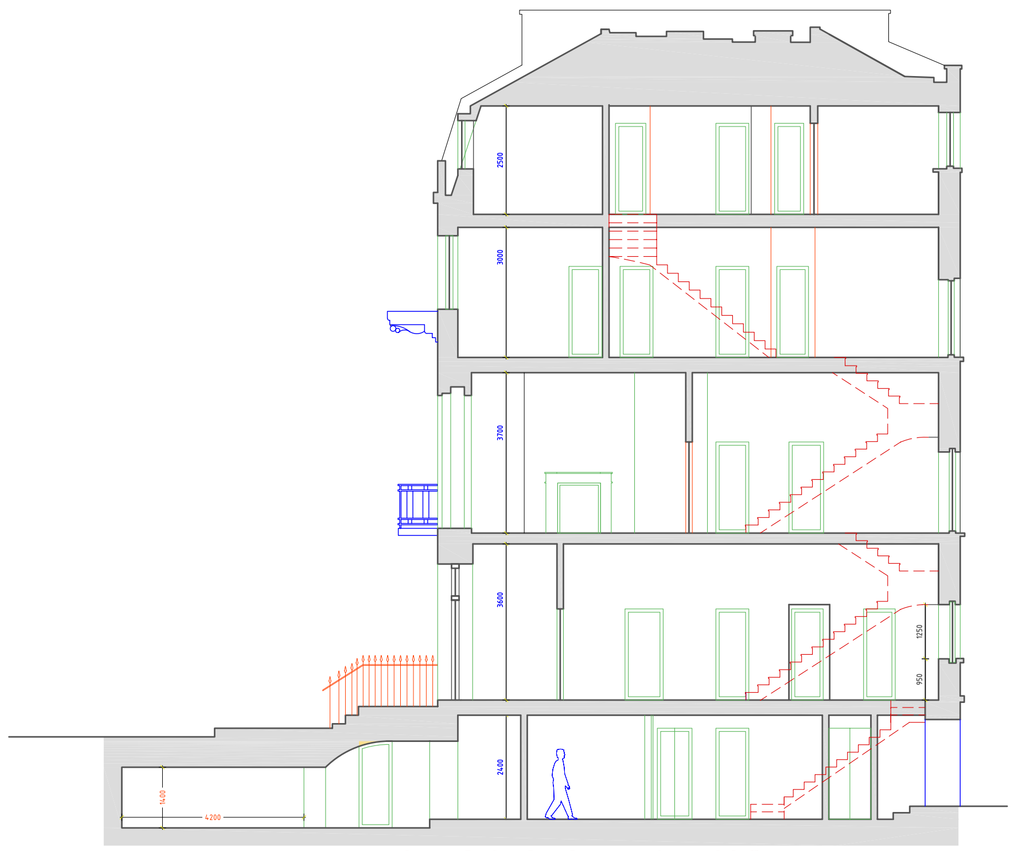

EXISTING SECTION AA' 1:100@A1

SITE: 35 CHESTER TERRACE LONDON NW1 4ND	PROJECT: PROPOSED ROOF GARDEN AND INTERNAL ALTERATIONS INCLUDING BASEMENT ENLARGEMENT		REVISIONS: REV. / DATE / DESCRIPTION / BY
Drawing No: 1446pl/03	SHEET TITLE: SECTIONS/ELEVATIONS	CLIENT: Prof. Cordeiro Prof. Persaud	Drawing produced by AW Architecture
SCALE: as shown @A1	DATE: 12/09/2014	DRAWN: AA	CHECKED: AW

Contact: 07934 906060
abdul@awarchitecture.co.uk
www.awarchitecture.co.uk