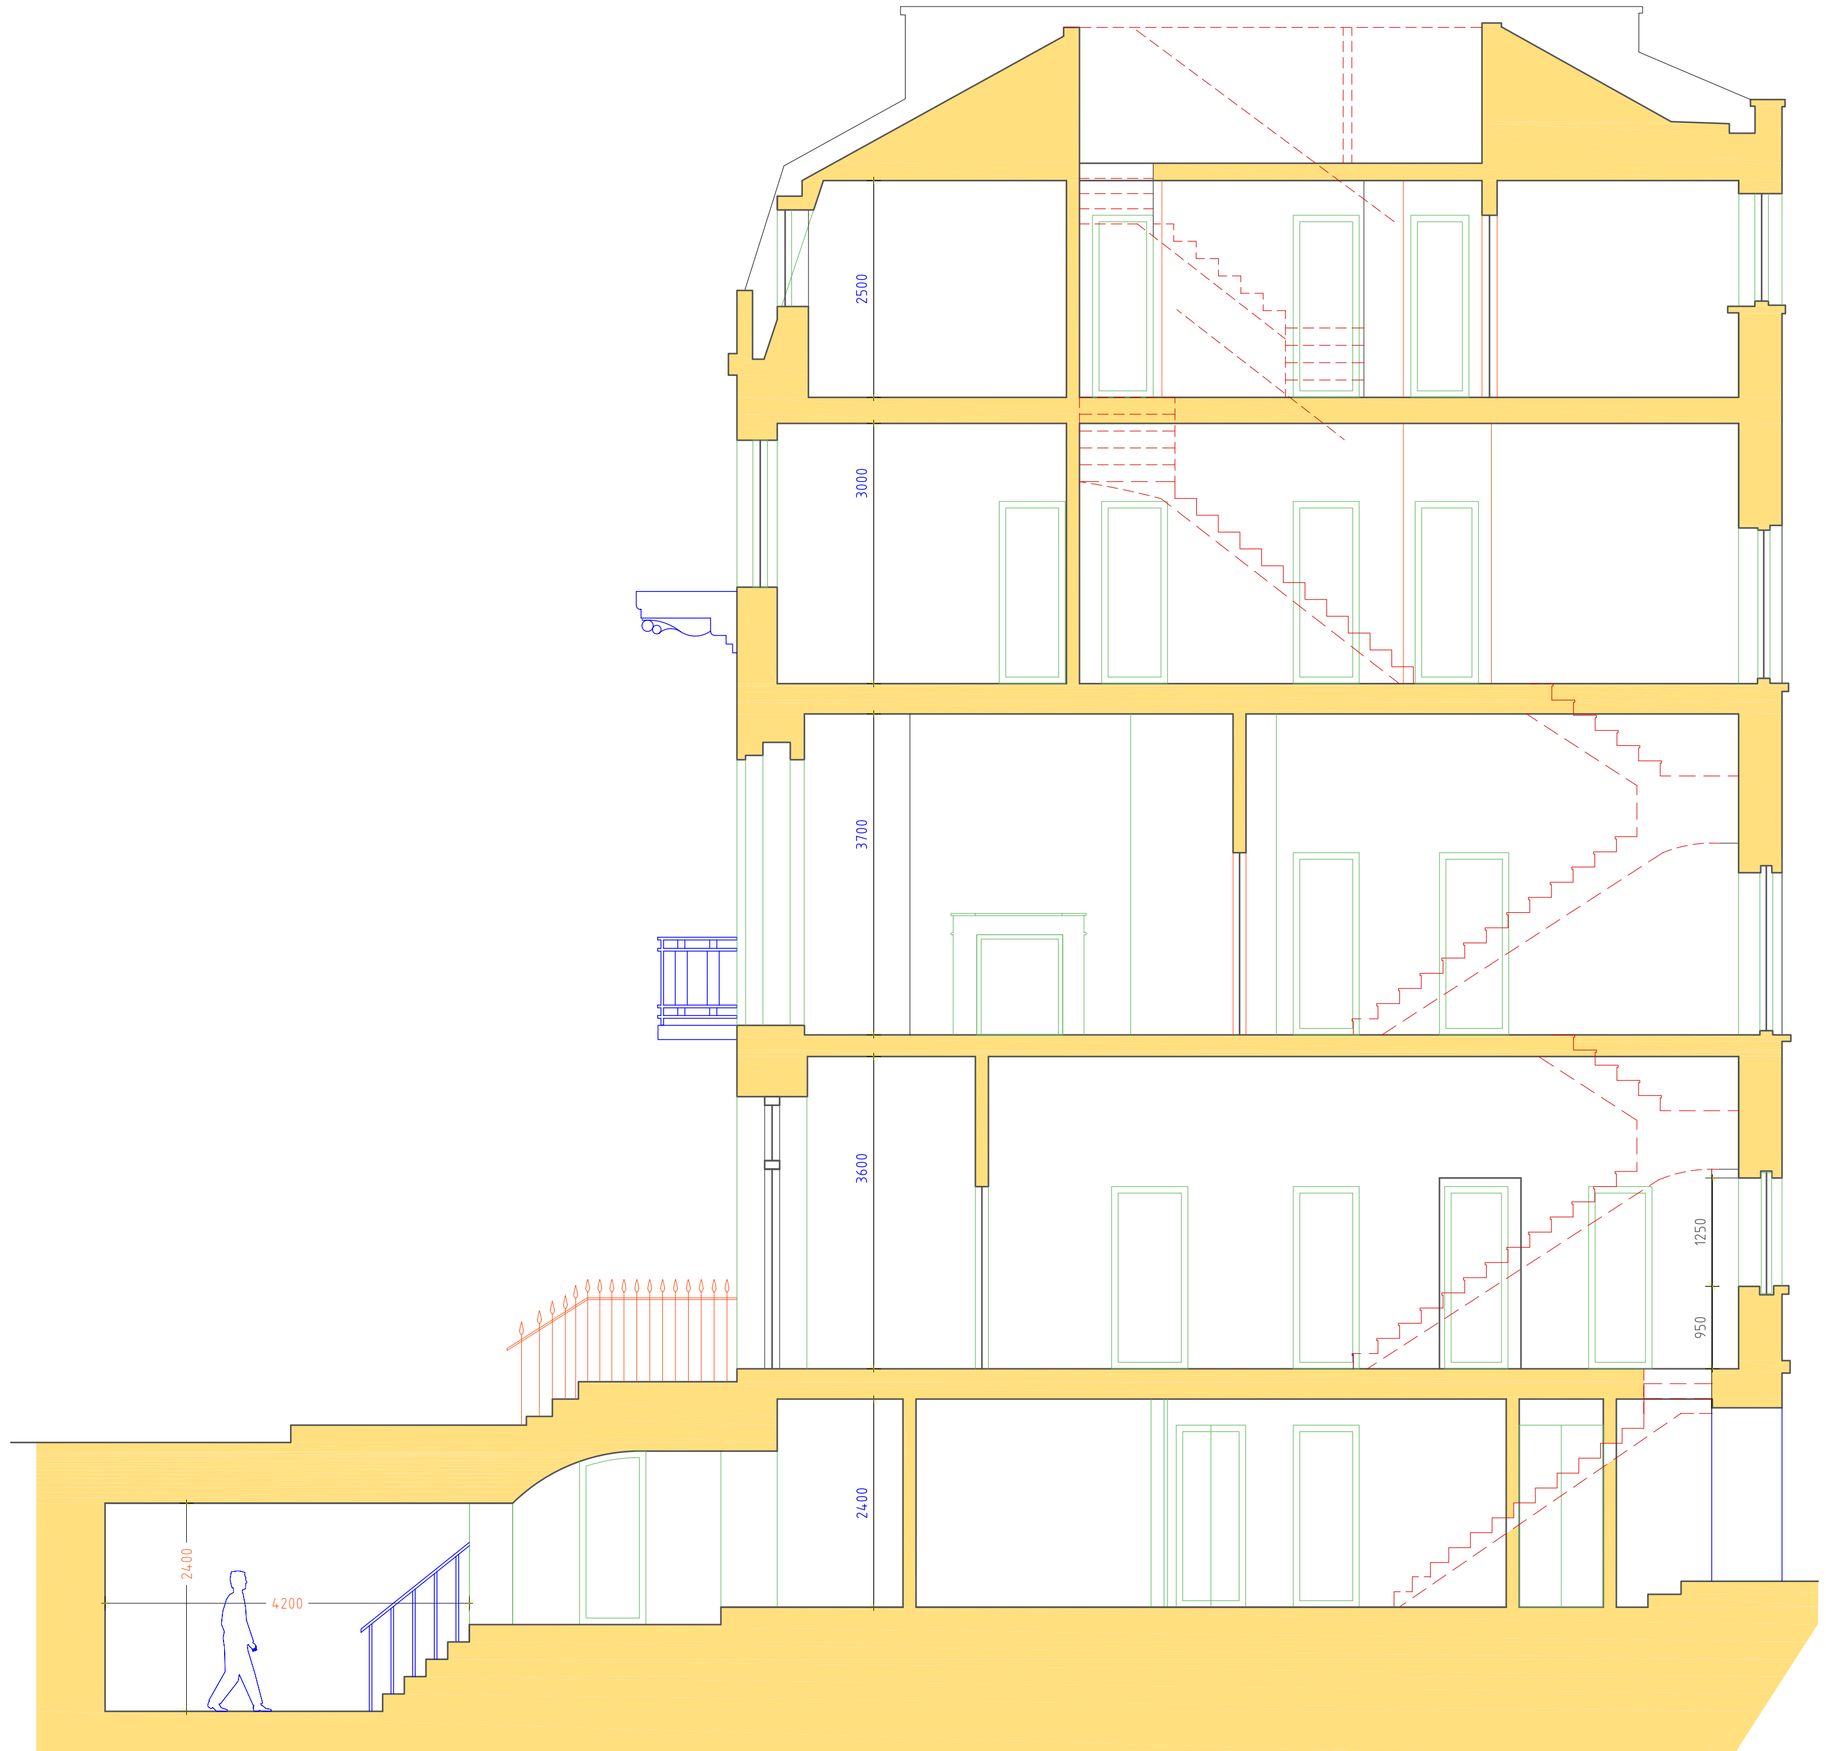

PROPOSED SECTION AA' 1:50@A1

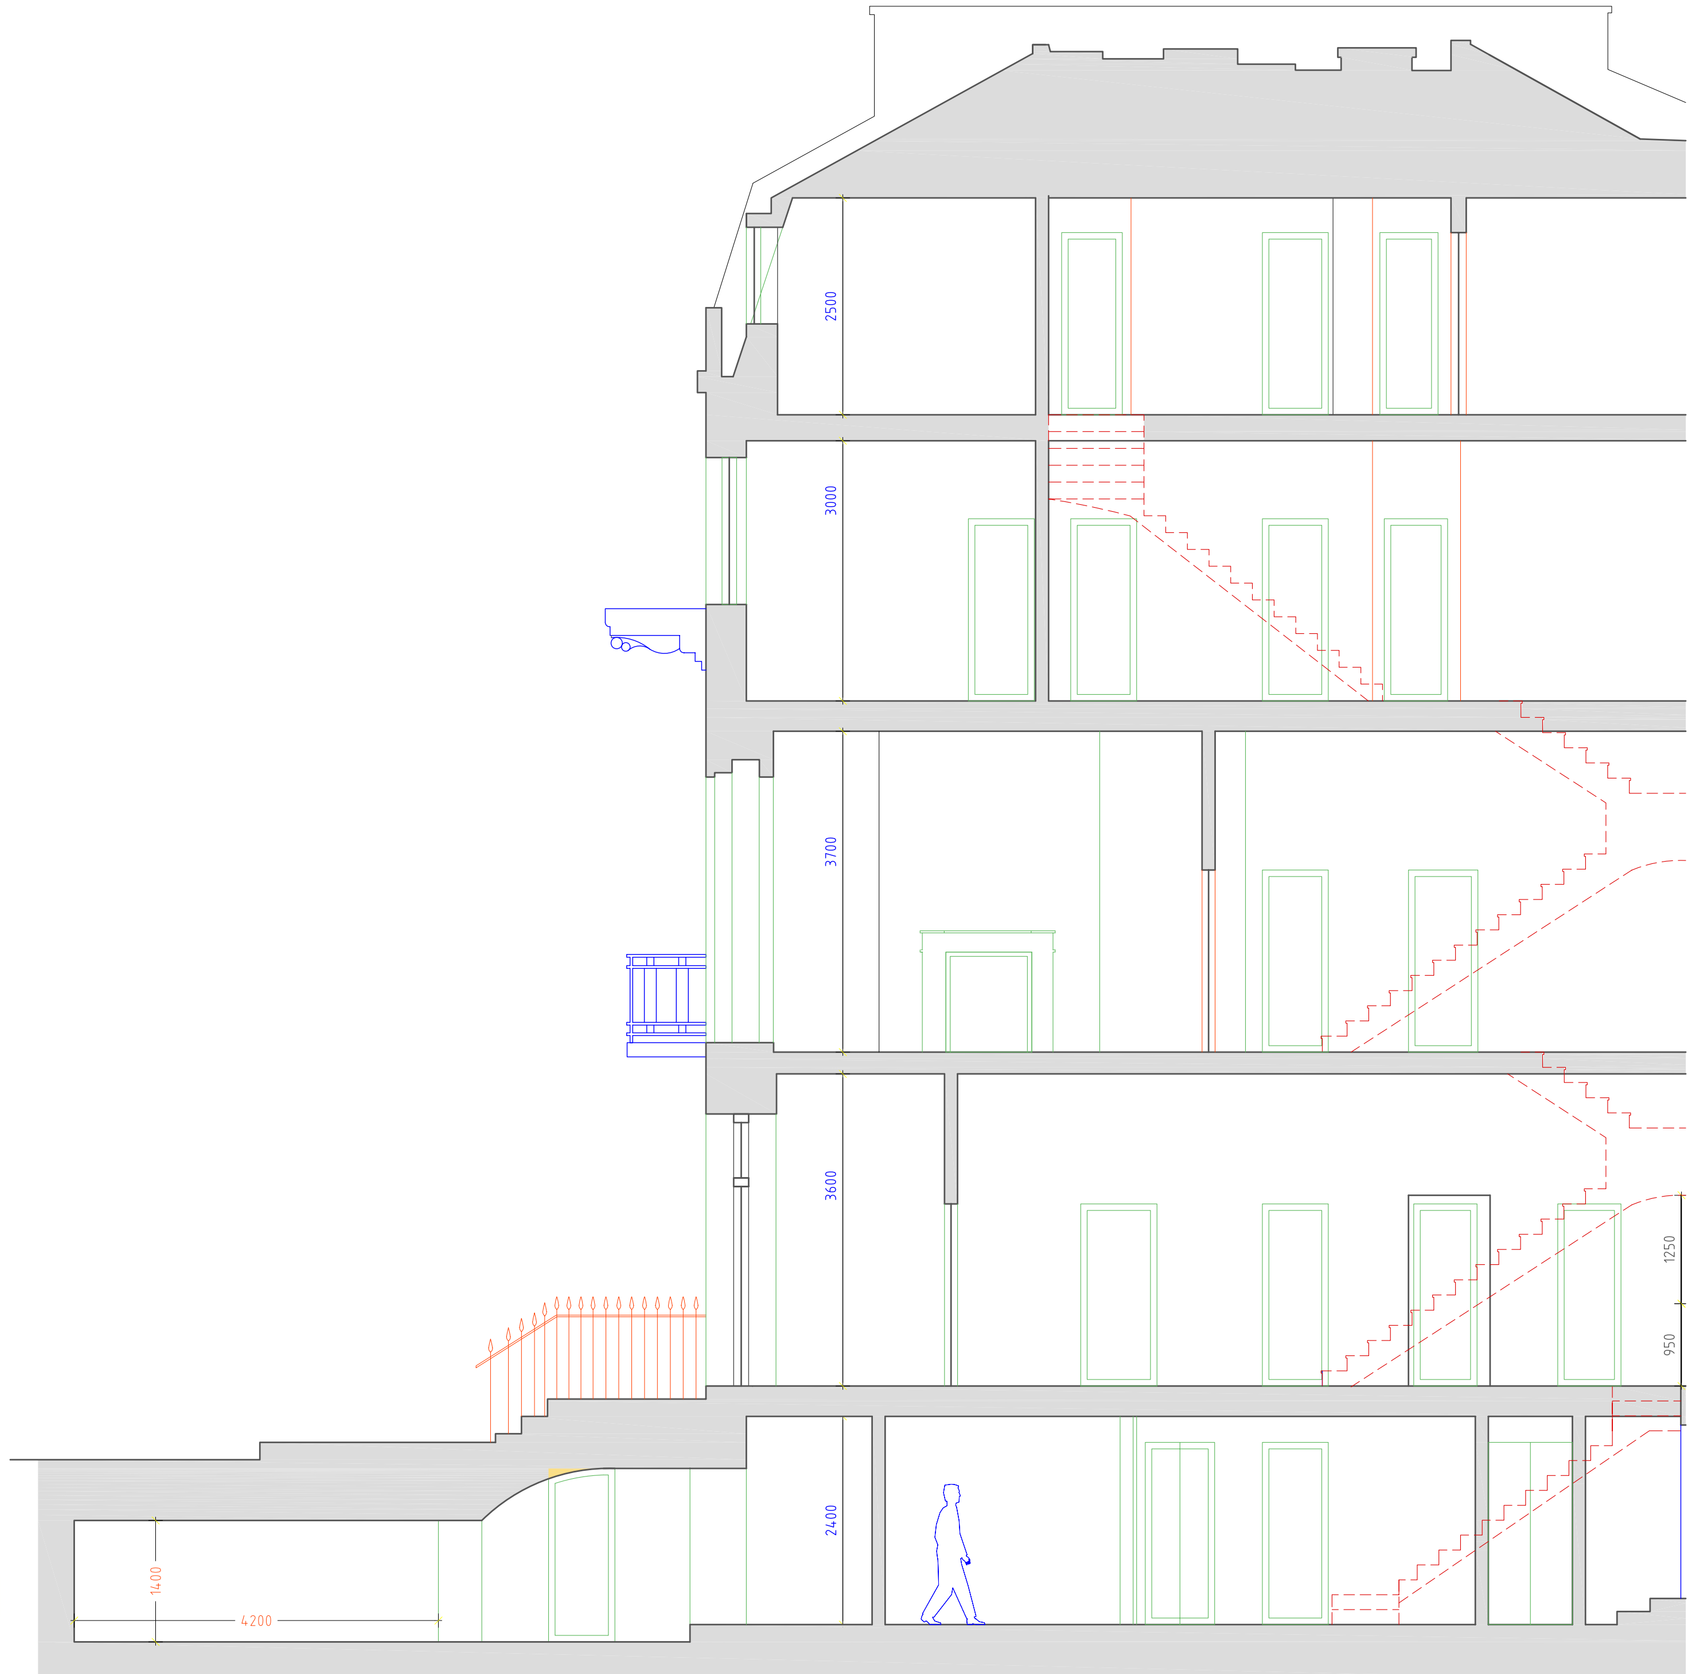

EXISTING SECTION AA' 1:50@A1

SITE.	PROJECT	REVISIONS
35 CHESTER TERRACE LONDON NW1 4ND	PROPOSED ROOF GARDEN AND INTERNAL ALTERATIONS INCLUDING BASEMENT ENLARGEMENT	R. NO. / DATE / DESCRIPTION / SIGN

Drawing No:	SHEET TITLE	CLIENT	Drawing produced by
1446pl/04	SECTIONS	Prof. Cordeiro Prof. Persaud	AW Architecture Contact: 07934 966060 abdul@awarchitecture.co.uk www.awarchitecture.co.uk

SCALE	DATE	DEALT	CHECKED
as shown @A1	12/09/2014	AA	AW