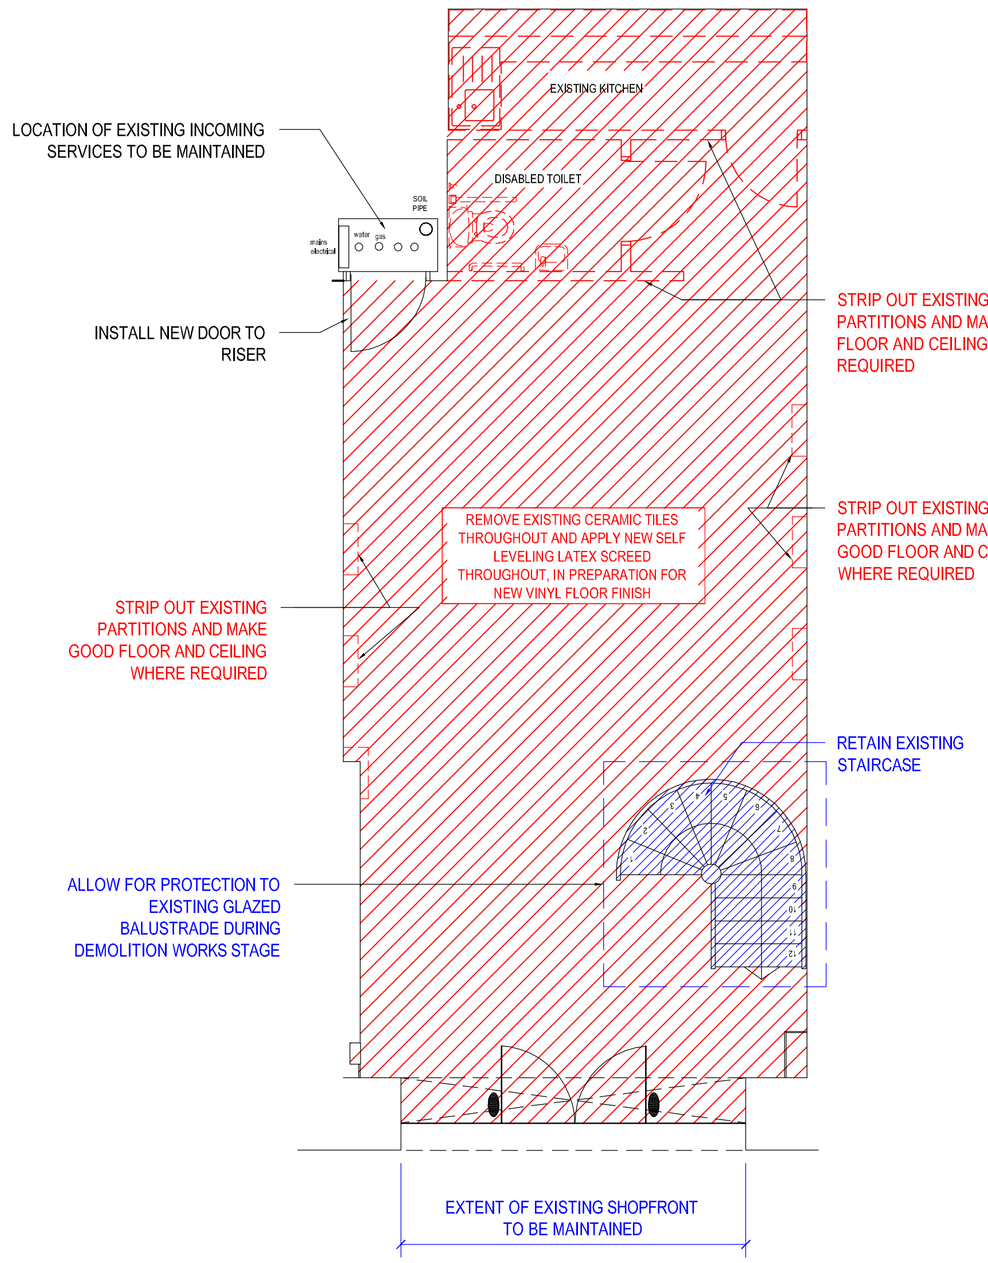

EXISTING GROUND FLOOR PLAN

SCALE 1:50 @A1

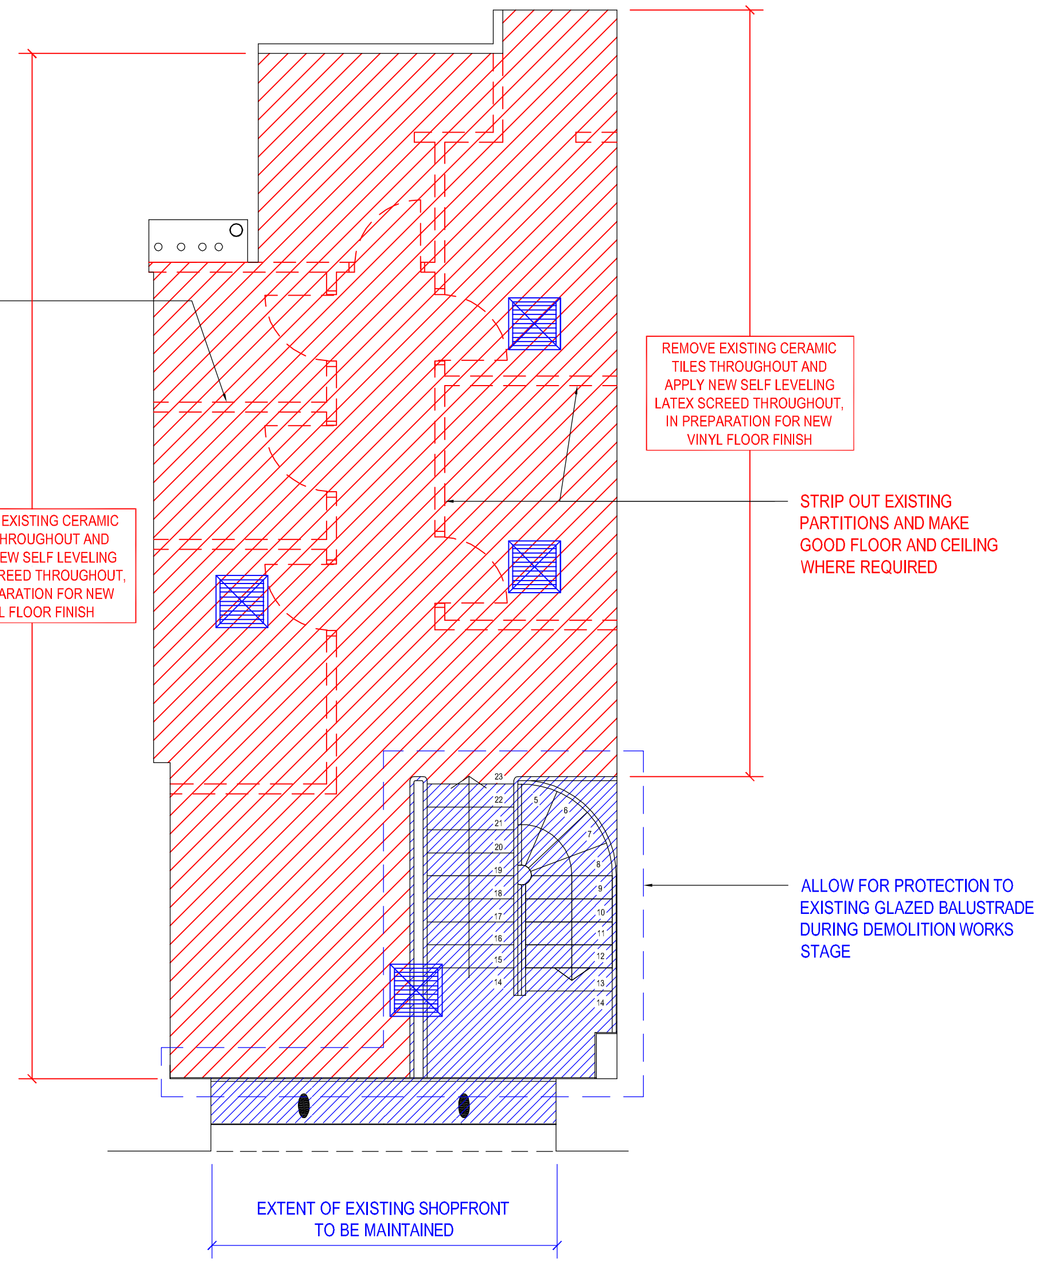

EXISTING MEZZANINE FLOOR PLAN

SCALE 1:50 @A1

cad reference	revision
SOUTHAMPTON ROW	

NOTE:

DEMOLITION WORKS

PROPOSED WORKS / TO BE MAINTAINED

NO.	DATE	ISSUE	BY

TENDER ISSUE

LAVAZZA

PROJECT:

UNIT 2
VICTORIA HOUSE,
SOUTHAMPTON ROW,
LONDON.

PROJECT NO.: J000208

DATE: AUG 2014

SHEET TITLE:

EXISTING GROUND AND MEZZANINE FLOOR PLANS
PROPOSED DEMOLITION WORK

SCALE: 1:50@ A1 / 1:100@A3

DRAWN BY: CM

SHEET NO.:

J000208_A1_00

QD

3 LONDON COURT,
THE MEWS, EAST ST,
READING, RG1 4QL

T: 0118 9591 581
E: studio@qdesign.co.uk
W: quadrantdesign.co.uk